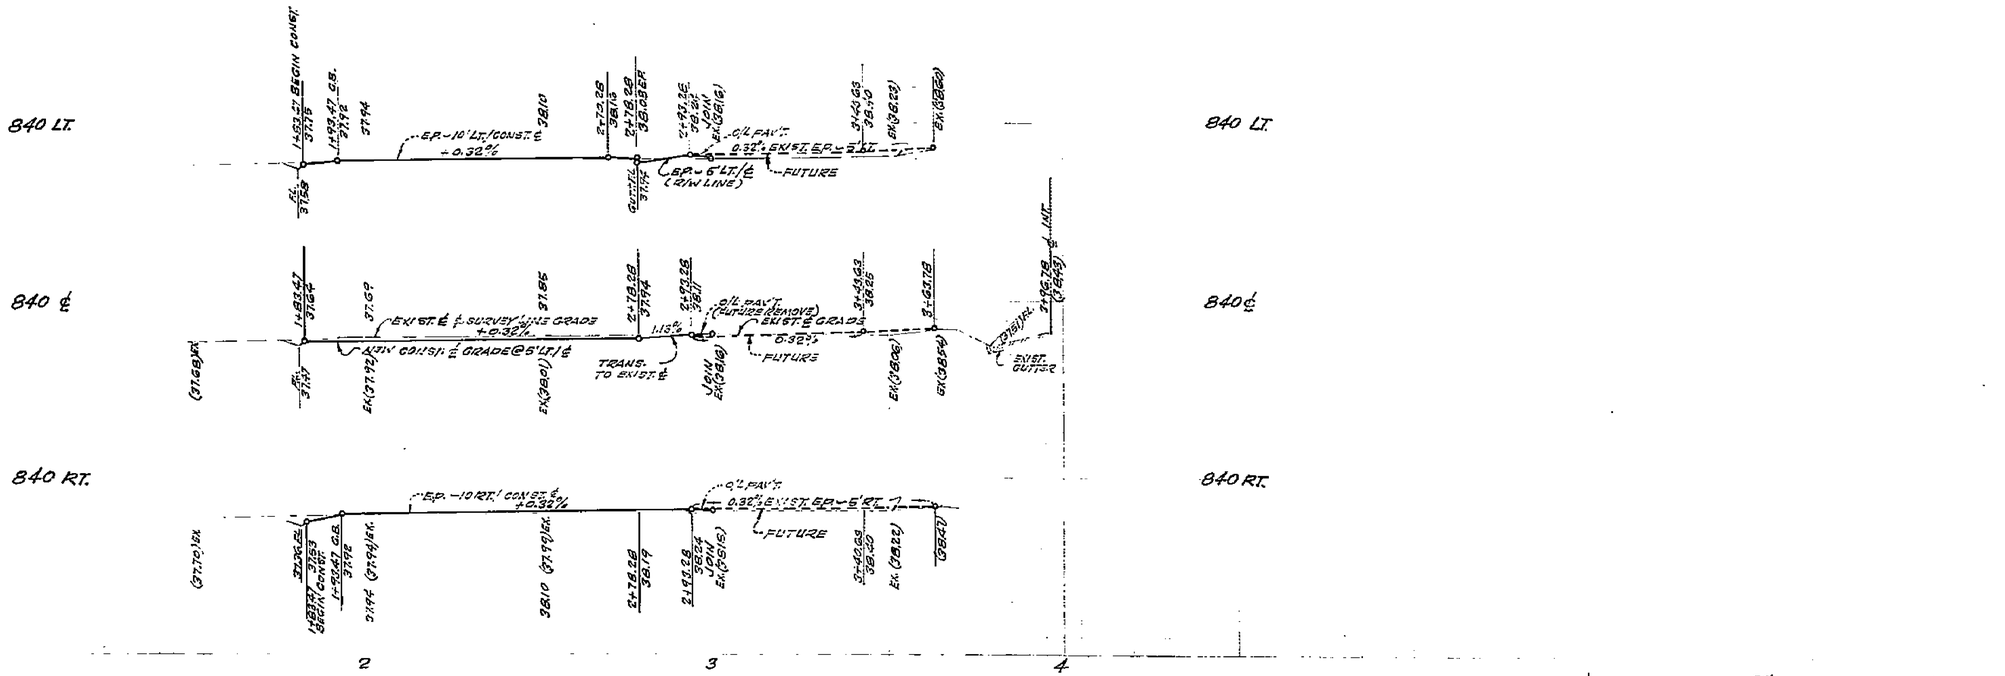

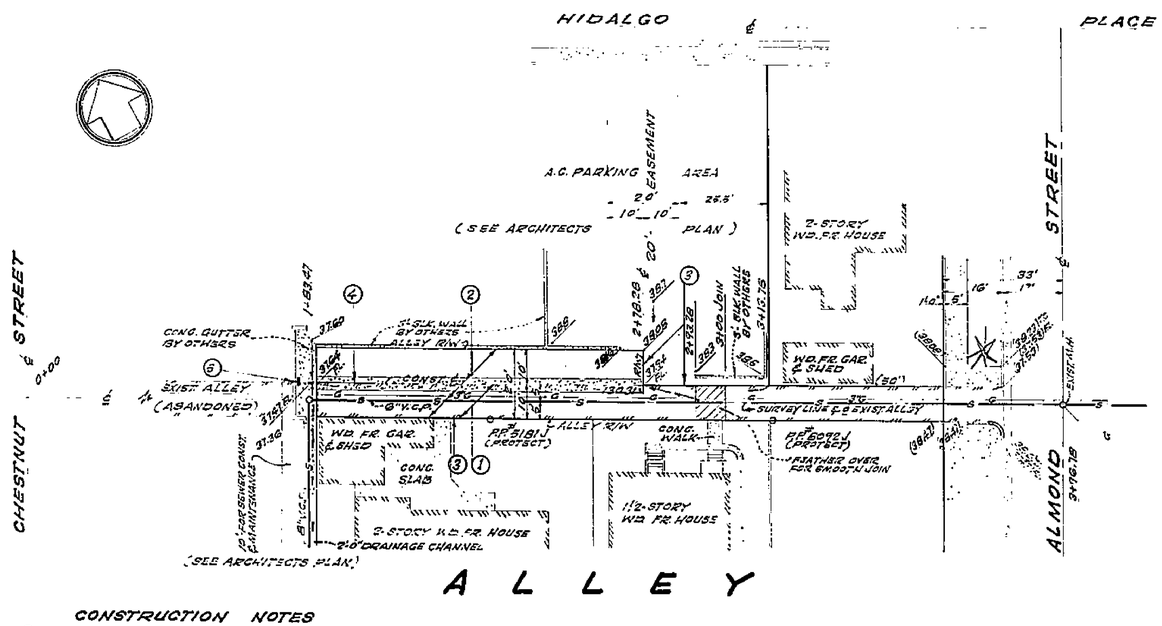

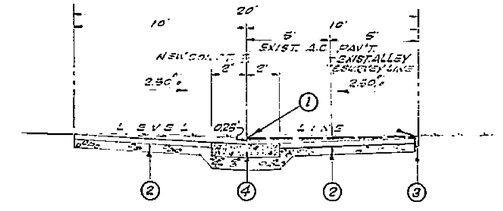

TYPICAL ALLEY SECTION
(PER STD. PLAN NO. 112.)

CONSTRUCTION NOTES

1. REMOVE EXIST. A.C. PAV'T.
2. CONST. 2" A.C. OVERLAY A.S. CLASS III
3. PLACE 2"x12" REDWOOD HEADER
4. CONST. 4" CONC. GUTTER
5. MOUNT 1¼ SQ. GALV. PIPE ON GALV. SQ. POST FOR STOP SIGN.

GENERAL NOTES

1. CONSTRUCTION SHALL BE IN ACCORDANCE WITH THE CITY OF RIVERSIDE, DEPARTMENT OF PUBLIC WORKS SPECIFICATIONS NO 401 AND STANDARD DRAWINGS.
2. IT SHALL BE THE RESPONSIBILITY OF THE CONTRACTOR TO CLEAR THE RIGHT OF WAY IN ACCORDANCE WITH THE PROVISIONS OF THE LAW AS IT AFFECTS EACH UTILITY INCLUDING IRRIGATION LINES AND APPURTENANCES AND AT NO COST TO THE CITY.
3. PRIME COAT, SEAL COAT AND PAINT BINDER ARE REQUIRED.
4. TRIM EDGE OF EXISTING PAVEMENT WHERE NEW PAVEMENT JOINS EXISTING PAVEMENT TO A CLEAN STRAIGHT EDGE. CONSTRUCT MATCH-UP PAVING AS SHOWN AND OVERLAY AS DIRECTED IN THE FIELD TO PRODUCE A SMOOTH CROWN SECTION. ENGINEER ESTIMATES THIS OVERLAY PAVEMENT TO BE LESS THAN 1" TYP.

BENCH MARK
SELL IN NORTH CURB, 9TH ST. 10' WEST OF WEST LINE OF CHESTNUT ST.
ELEV. 837.91

HAWKINS, ROBERTSON & ASSOC.
ENGINEERS & SURVEYORS
RIVERSIDE, CALIFORNIA

APPROVED
Charles E. Robertson R.C.E. 5016 — 3-9-70 DATE

J.O. 1169

FOR: RIVERSIDE FIRST BAPTIST HOMES | F.B. 104/12

NAME | REVISIONS | APPR | DATE

DESIGNED BY G.H. DRAWN BY G.H. CHECKED BY

CITY OF RIVERSIDE, CALIFORNIA
DEPARTMENT OF PUBLIC WORKS

APPROVED BY	BY	DATE
OFFICE ENGINEER		
PARK DEPARTMENT		
TRAFFIC DIVISION		
ASS'T CITY ENG.		

APPROVED BY
DIRECTOR OF PUBLIC WORKS
DATE

STREET PLAN & PROFILE
ALLEY
N'LY OF TENTH ST., E'LY OF CHESTNUT ST., FROM ST. A/L N'LY TO STA. 3+00

C-33-689

HORIZ. SCALE: 1" = 20' VERT. SCALE: 1" = 4'

PROJECT NO. R-1425

SHEET 1 OF 1

FILE NO. 4174