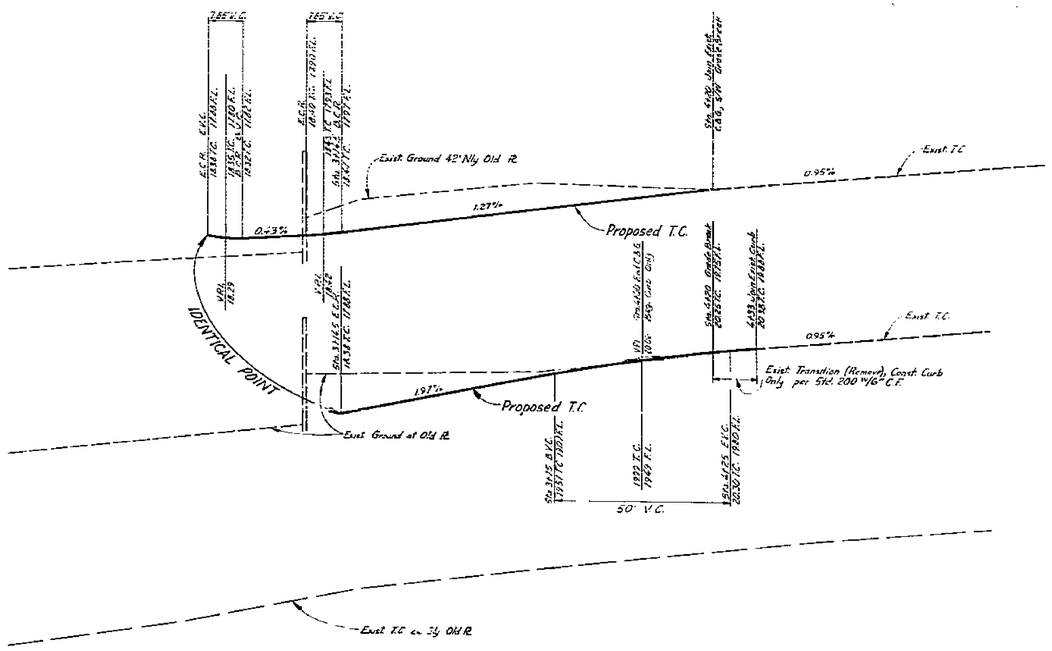

FRONTAGE ROAD CROWN DATA				
Station	A Dim	A %	B Dim	B %
1+20	26'	1.62%	--	--
1+00	24'	1.71%	--	--
3+75	21'	1.71%	3.00'	1.67%
3+50	15'	1.88%	8.00'	2.00%
3+25	11'	2.09%	13.00'	2.15%
3+14.50	8.9'	2.35%	15.10'	2.29%

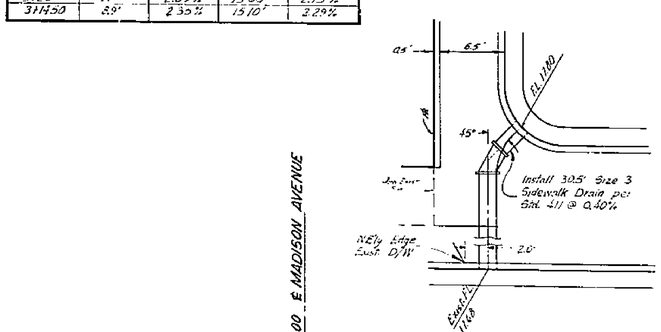

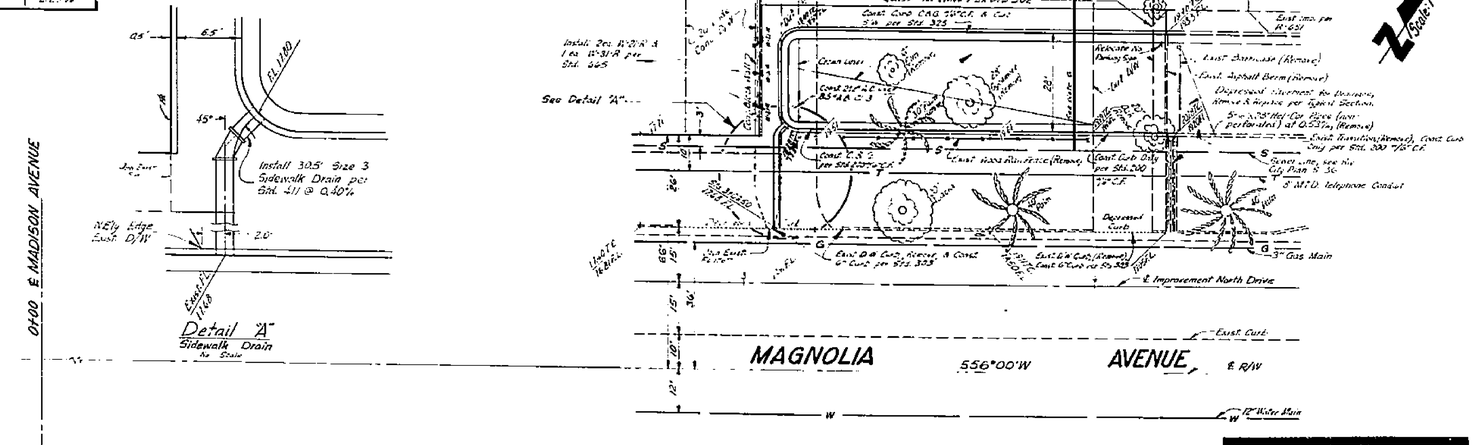

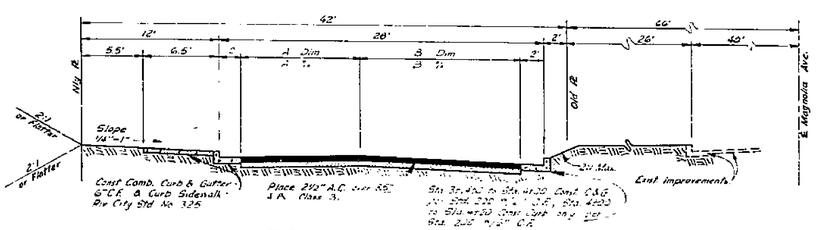

TYPICAL SECTION
FRONTAGE ROAD
Sta. 3+145 To Sta. 4+20
Scale 1"=5' No. 50

-CAUTION-
PACIFIC TELEPHONE
CABLES UNDERGROUND
BEFORE EXCAVATING
CALL COLLECT
7:30 A.M. to 5 P.M. | After Hours & Holidays

Orange County	714 633-0911	714-547-6606
Riverside County	714-684-0071	714-547-6606
Imp. County	714-684-0071	714-547-6606
San Bernardino County	714-684-0071	714-547-6606
Los Angeles County	213 627-3111	24 HOUR SERVICE
Ventura County	213-627-2111	
San Diego County	714-436-0555	714-232-0027

FOR FREE CABLE LOCATING SERVICE

B.M. P.K. Nail in Lead in curb Nly side Magnolia Ave. 70'± Wly Jefferson. C/R F.B. 625/62 Elev. 793.14

GENERAL NOTES

1. It shall be the responsibility of the Contractor to clear the right of way in accordance with the provisions of law as it affects each utility including irrigation lines and appurtenances and at no cost to the City.

2. Construction shall be in accordance with the City of Riverside, Department of Public Works, Specifications No. 461 and Standard Drawings.

3. Prime coat, seal coat, and paint binder are required.

4. Trim edge of existing paving where new paving joins existing pavement to a smooth, straight line. Construct match up paving as shown and overlay paving as directed in the field to produce a smooth crown section. Engineer estimates overlay to be 0 tons.

5. For relocation of any existing City domestic or irrigation water facility, or electric power utility facility to be done by City forces, contact Charles Hare, Water Commercial Engineer at 787-7442. Schedule about 2 weeks to process a work order before relocation work begins.

6. Sewer lateral size and location to be determined in the field at the time of construction at the direction of the Owner.

7. Driveway approaches size and location to be determined at the time of construction. Construction to be in accordance with Standard 402 and as approved by the Traffic Engineer.

J. F. DAVIDSON ASSOCIATES
CIVIL ENGINEERS - SURVEYORS - PLANNERS
RIVERSIDE, CALIFORNIA
APPROVED BY Robert S. Kappe DATE 4-27-76
R.E. No. 19619
W.O. 2572 FOR: Jerry Thompson F.B. 756

MARK | REVISIONS | APPR. | DATE
DESIGNED BY A.W. DRAWN BY MWD CHECKED BY RK

CITY OF RIVERSIDE, CALIFORNIA
DEPARTMENT OF PUBLIC WORKS

APPROVED BY	BY	DATE
OFFICE ENGINEER		3
PARK DEPARTMENT		4
TRAFFIC DIVISION		
ASSISTANT CITY ENG.		5-21

APPROVED BY
DIRECTOR OF PUBLIC WORKS
DATE

STREET PLAN AND PROFILE
NORTH SIDE MAGNOLIA AVENUE AND FRONTAGE ROAD BETWEEN MADISON STREET AND WESTWOOD DRIVE R-29-690

HORIZ. SCALE: 1" 20' VERT. SCALE: 1" - 2'

PROJECT NO. R-1426
SHEET 1 OF 1
FILE NO. 3388