34" 22" 17" 11" 8.5" 11" 17" 22" 34"

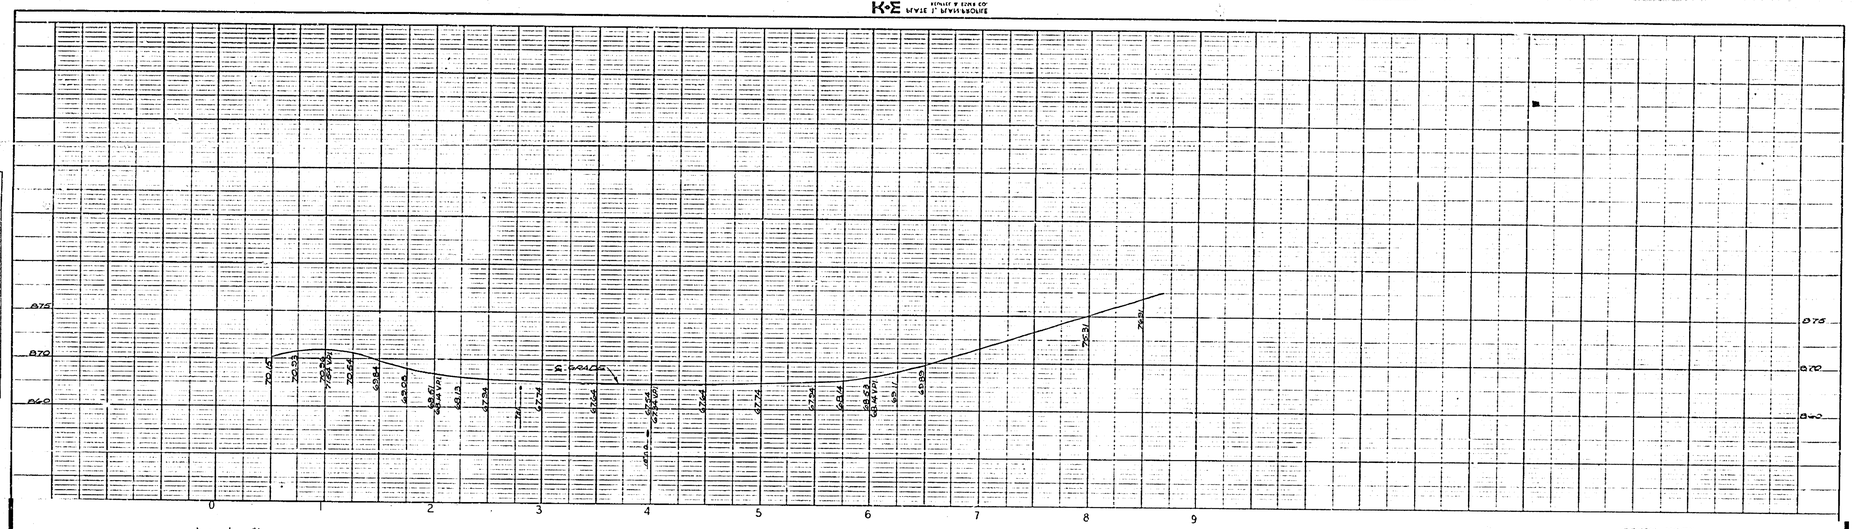

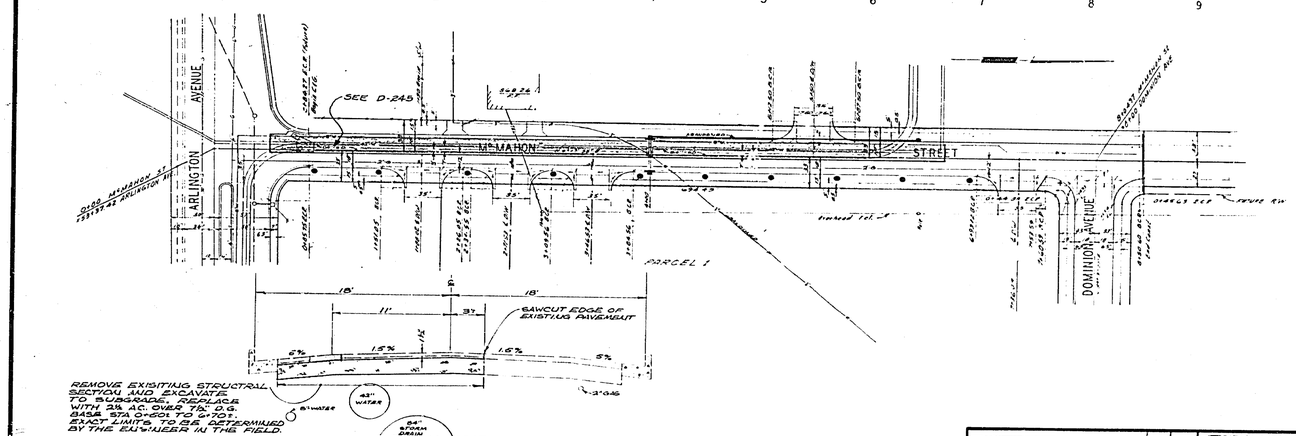

BENCH MARK
[illegible] AT NORTHEAST CORNER OF CONCRETE HEADWALL AT NORTHWEST CORNER OF BRIDGE ON ARLINGTON AVENUE, 1.5 FEET SOUTH OF E. ARLINGTON AVENUE. ELEV. 861.653 (M.S.L.D.)

CITY OF RIVERSIDE
PUBLIC WORKS DEPARTMENT

APPROVED BY
PRINCIPAL ENGINEER — DATE 2-15-71
PARK DEPARTMENT
TRAFFIC DIVISION
CHIEF ENGINEER

APPROVED BY [illegible]
PUBLIC WORKS DIRECTOR
DATE 2-15-71

DESIGNED BY G.R.W. DRAWN BY G.R.W. CHECKED BY R.H.F.

Mc Mahon Street Resurfacing

SCALE 1" = 50' Horiz., 1" = 5' Vert.

ACCOUNT No. 30-673-337
DRAWING NUMBER
R-1806
SHEET 1 OF 1