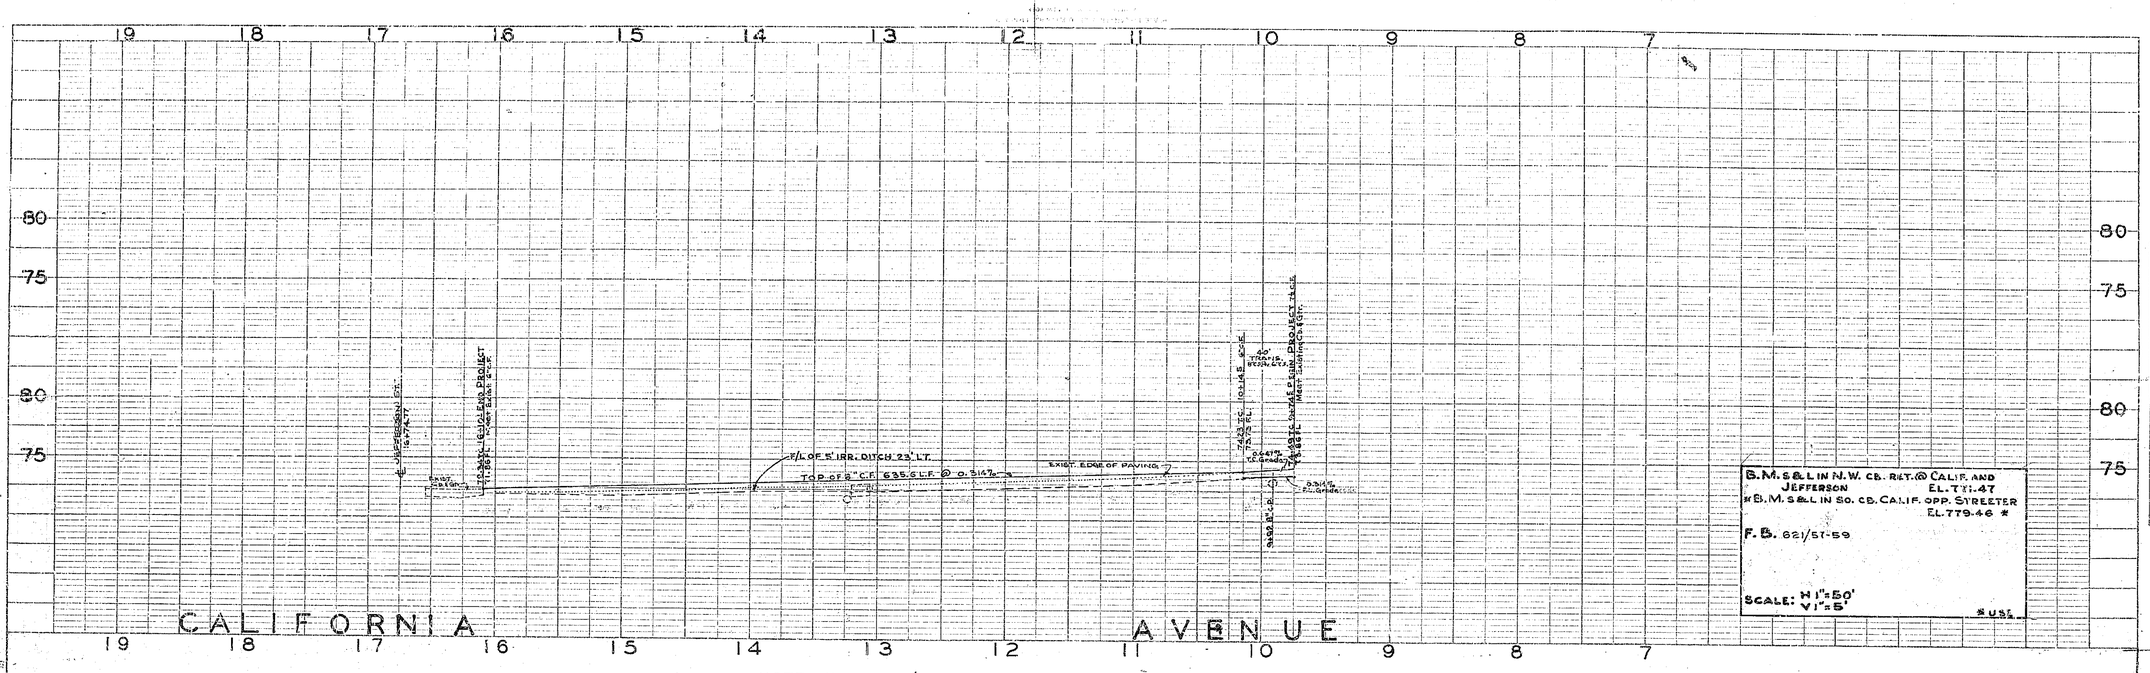

NOTE: STA. 0+00 = ℄ ARLINGTON

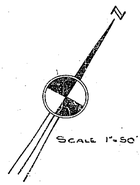

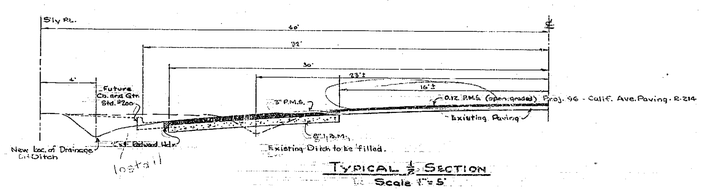

TYPICAL ½ SECTION
Scale 1"=5'

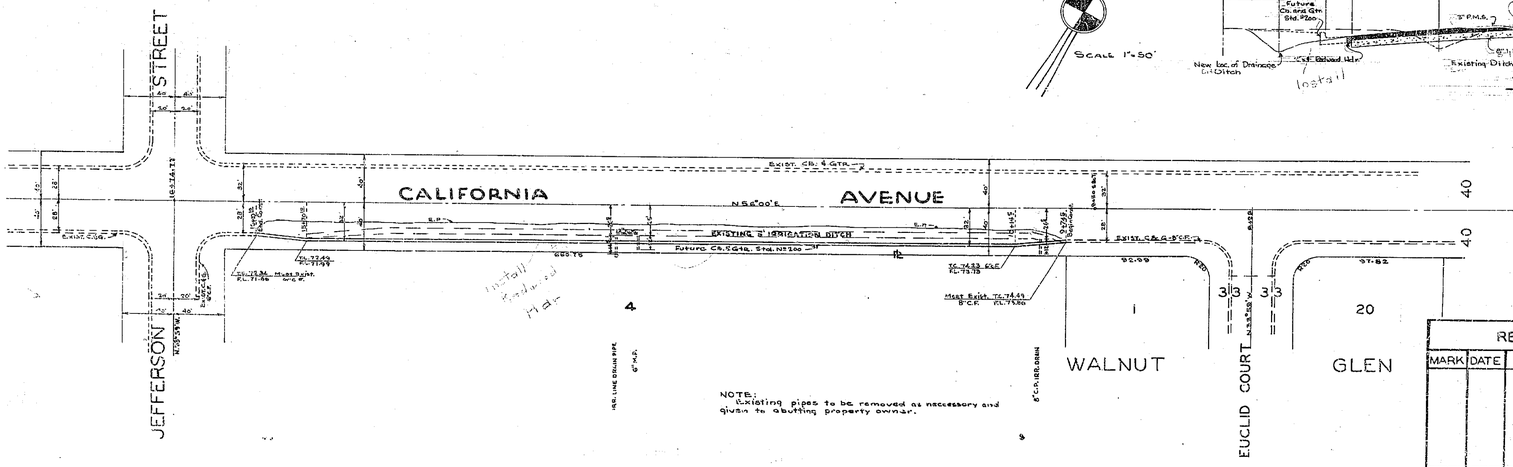

Reduce to plan R-198 for Curb & Gutter Construction

REVISIONS		
MARK	DATE	DESCRIPTION

CITY OF RIVERSIDE CALIFORNIA
DEPARTMENT OF PUBLIC WORKS

CALIFORNIA AVENUE
CURB AND GUTTER
ARLINGTON TO JEFFERSON
(S'LY SIDE)

DESIGNED BY AKJ d.n.b. CHECKED BY
DRAWN BY AKJ d.n.b.
RECOMMENDED BY ASSISTANT CITY ENGINEER
APPROVED BY DIRECTOR OF PUBLIC WORKS DATE

R-198
R-214
SHEET 1 OF 1