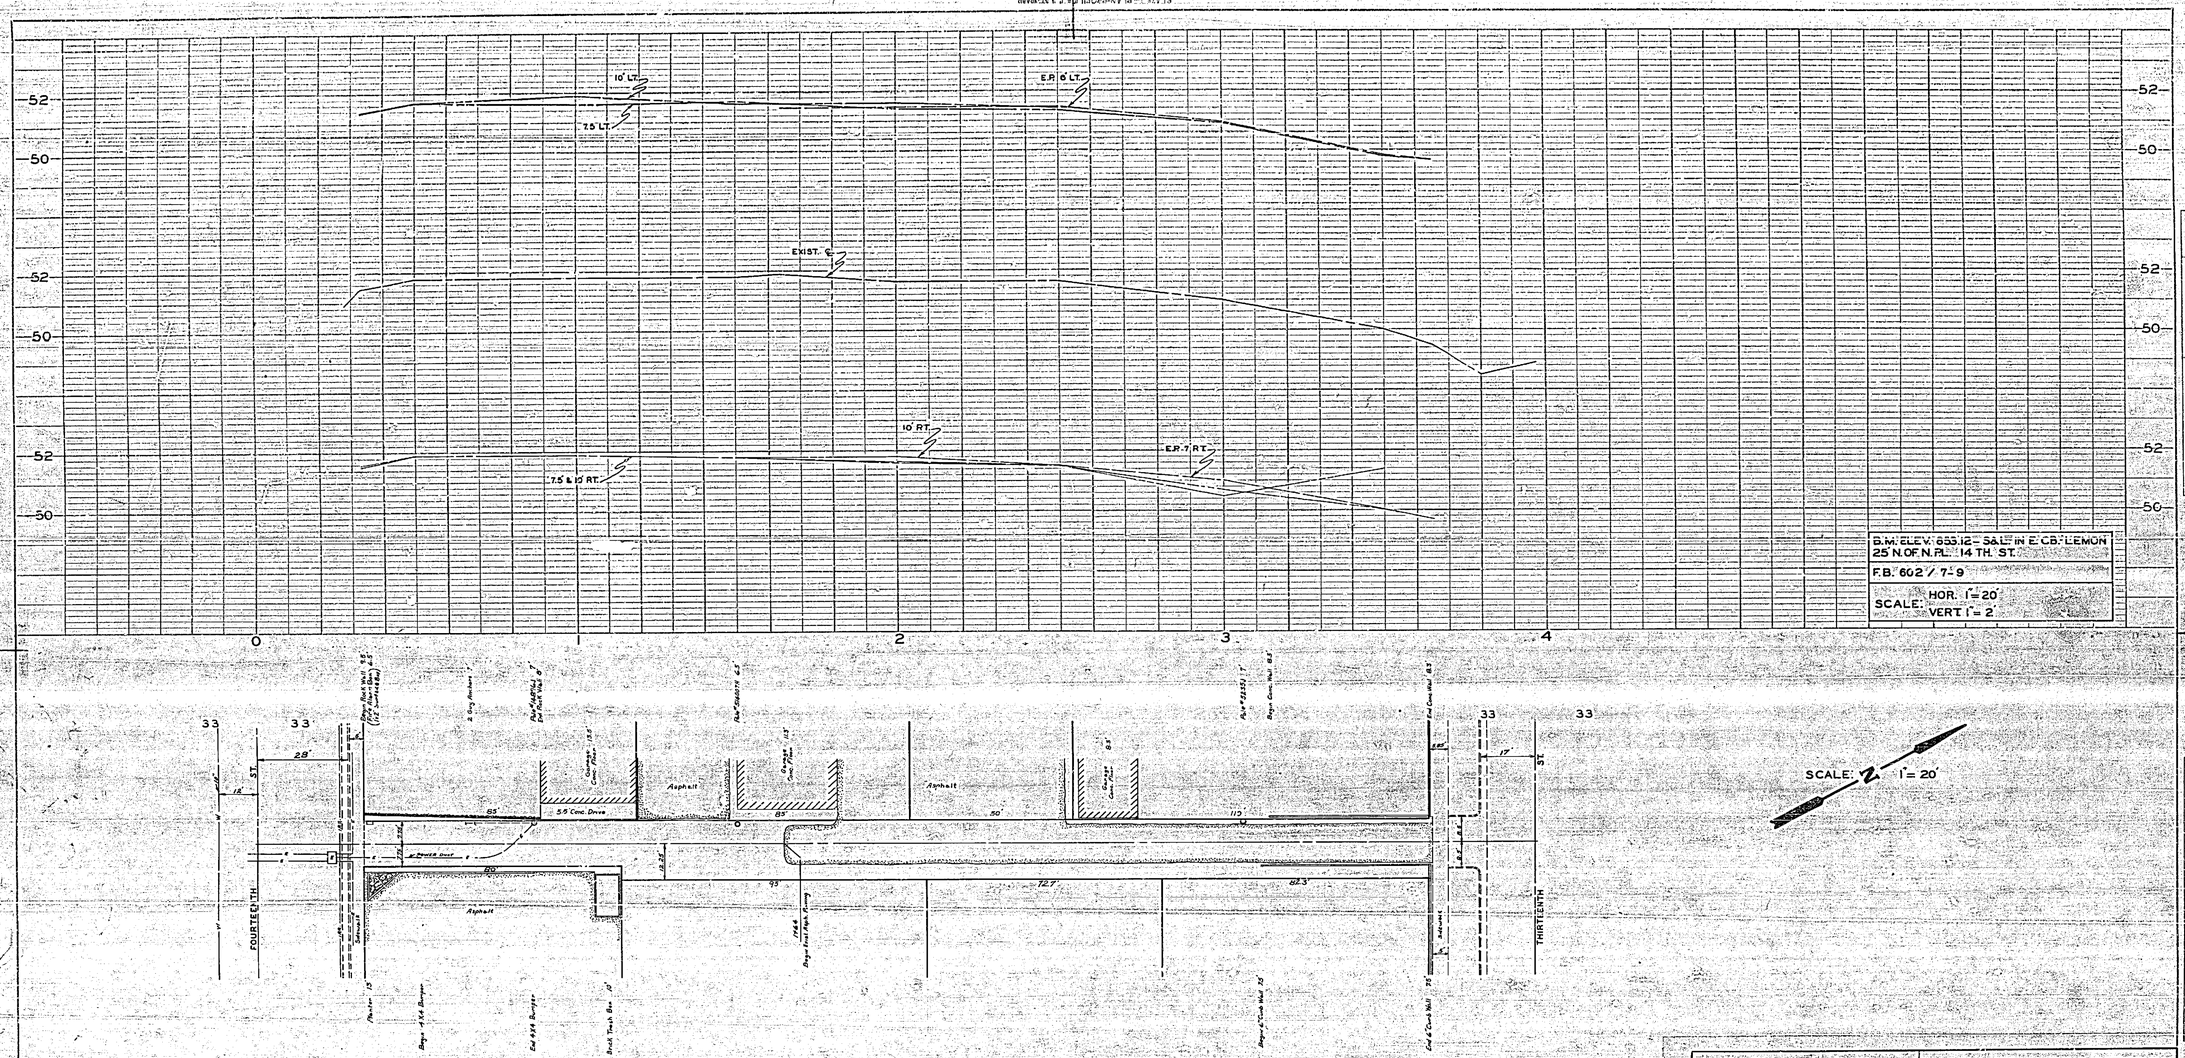

PROFILE

SURVEYED	BY	DATE
PLOTTED		
GRADES CHECKED		
R.M.'S NOTED		
STRUCTURE NOTATIONS CHKD.		

PLAN

SURVEYED	BY	DATE
PLOTTED		
ALIGNMENT CHECKED		
NO. OF MAP CHECKED		

REVISIONS		
MARK	DATE	DESCRIPTION

CITY OF RIVERSIDE CALIFORNIA
DEPARTMENT OF PUBLIC WORKS

ALLEY PAVING
FOURTEENTH ST. TO THIRTEENTH ST.
BET.
ORANGE ST. & LEMON ST.

DESIGNED BY
DRAWN BY R.M.
CHECKED BY
RECOMMENDED BY
ASSISTANT CITY ENGINEER
APPROVED BY
DIRECTOR OF PUBLIC WORKS
DATE

R-347
SHEET 1 OF 1