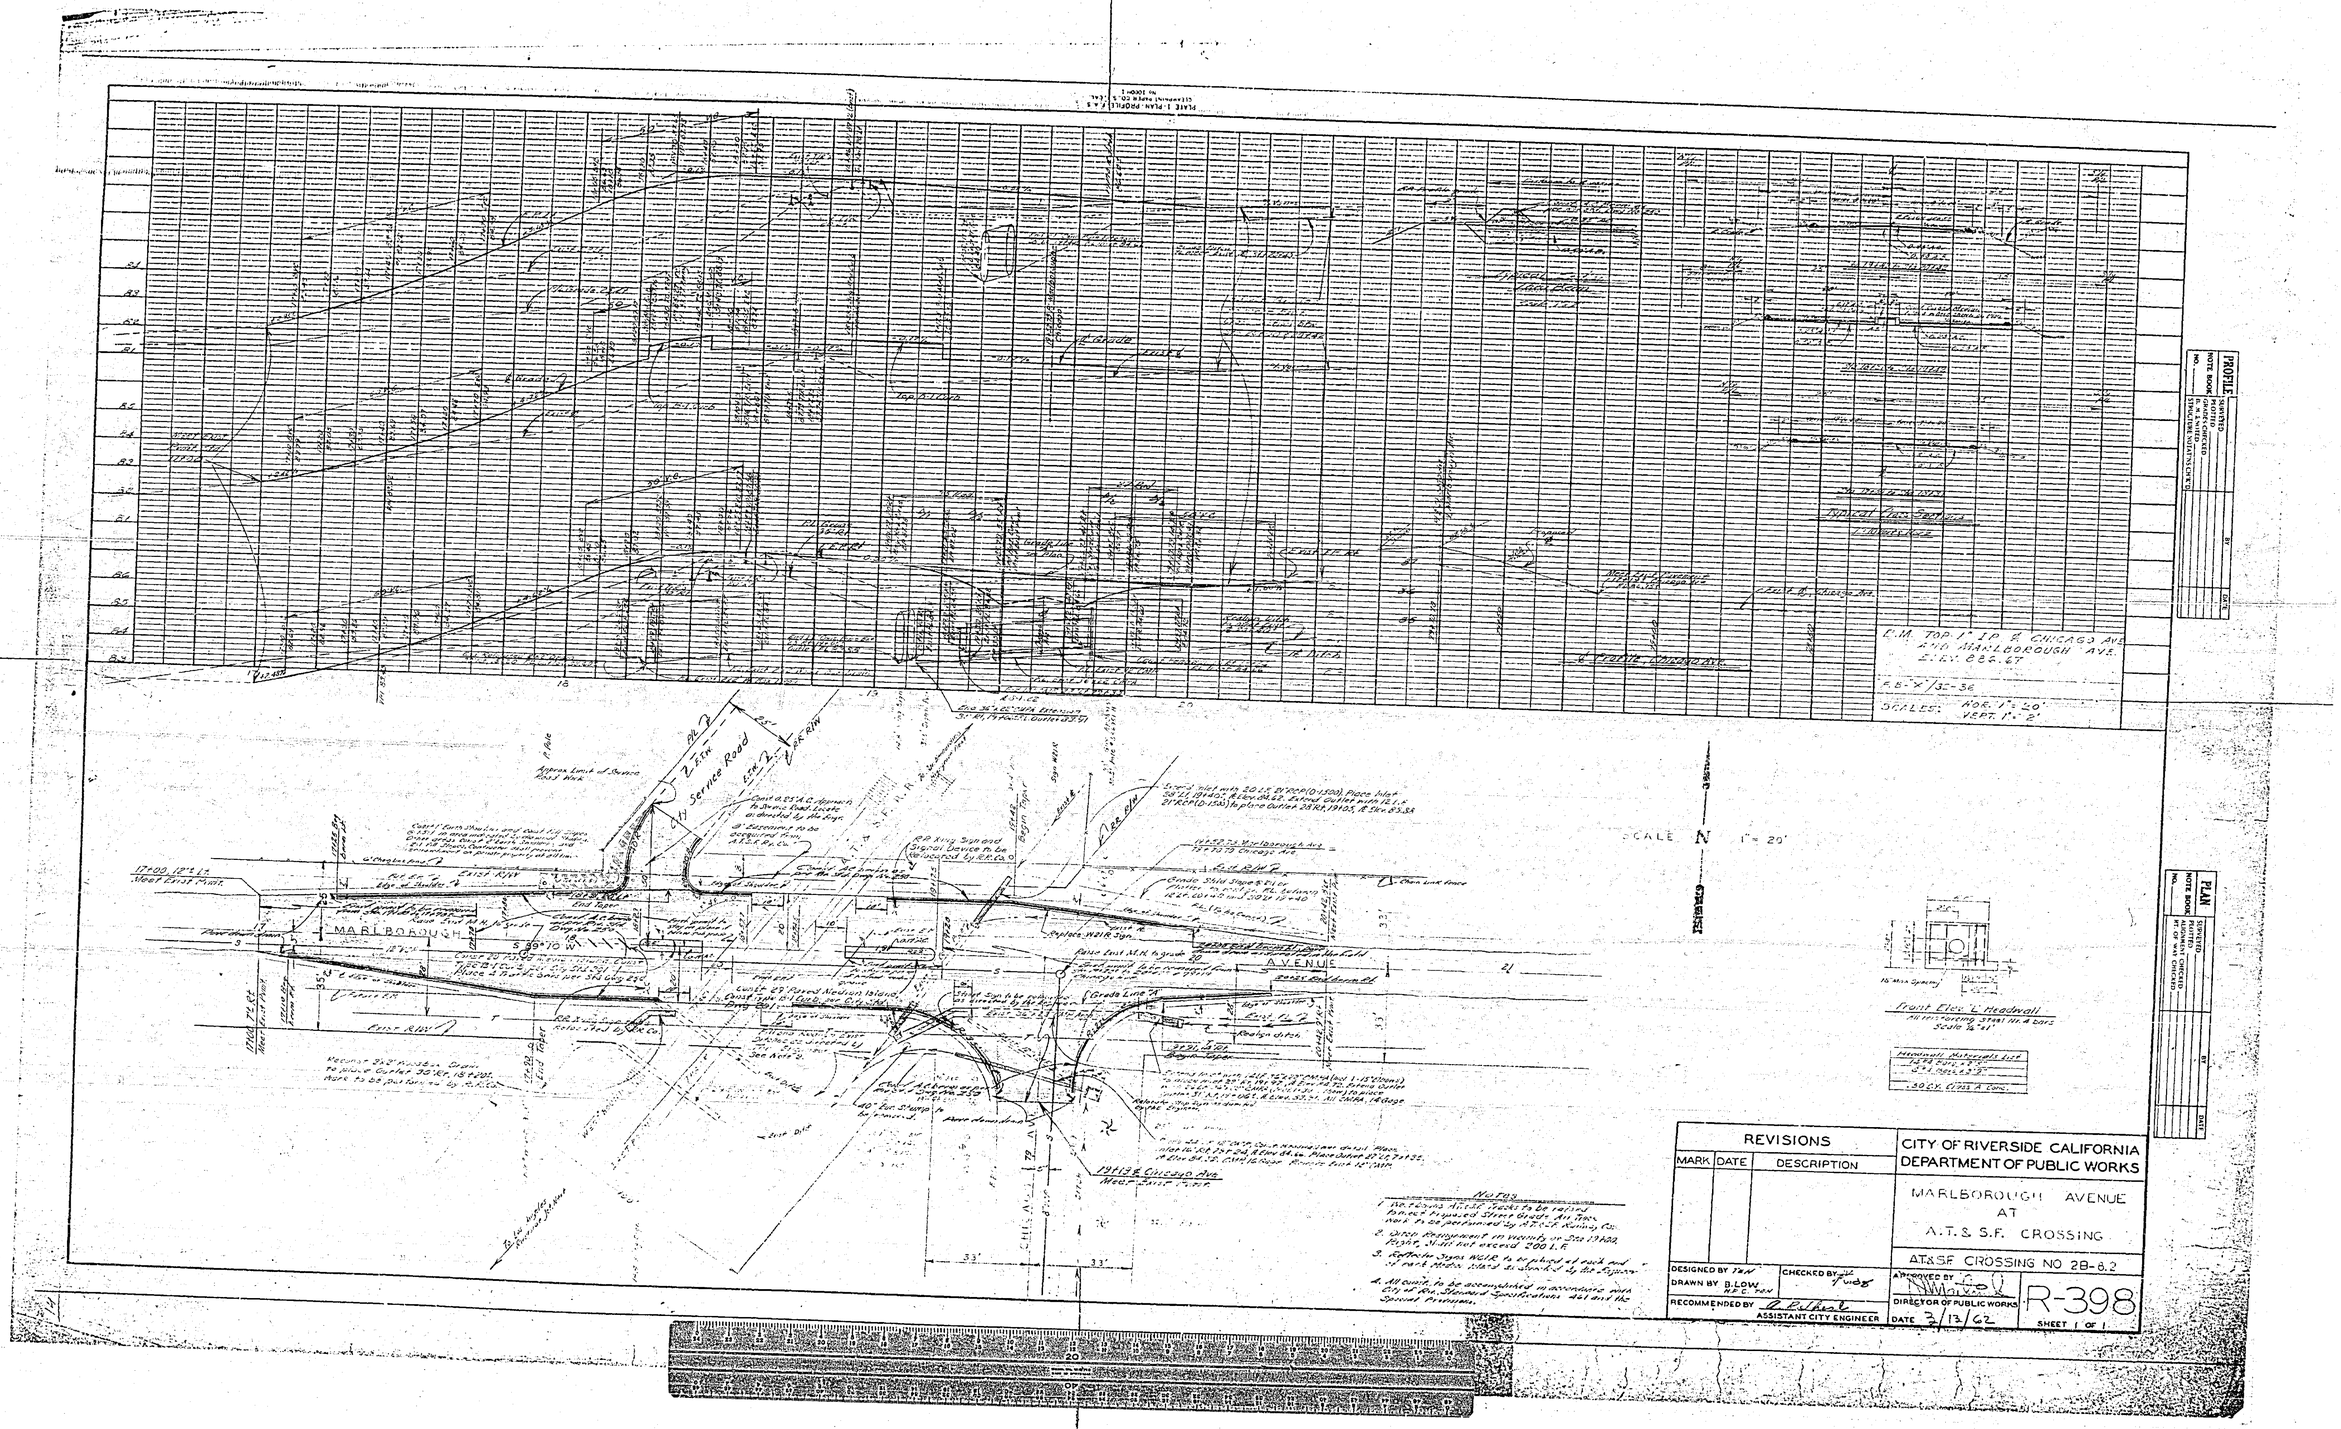

PROFILE
PLAN
SCALE N 1" = 20'
MARLBOROUGH
AVENUE
Service Road
Typical Lines Section
Front Elev. 'L' Headwall
Notes
1. Work Doing A.T.&S.F. Tracks to be raised to meet proposed Street Grade. All Track Work to be performed by A.T.&S.F. Railway Co.
2. Ditch Realignment in vicinity of Sta 19+00, Right, Shall not exceed 200 L.F.
3. Reflector Signs WG1R to be placed at each end of each Median Island as directed by the Engineer.
4. All const. to be accomplished in accordance with City of Riv. Standard Specifications 461 and the Special Provisions.
REVISIONS
MARK
DATE
DESCRIPTION
CITY OF RIVERSIDE CALIFORNIA
DEPARTMENT OF PUBLIC WORKS
MARLBOROUGH AVENUE
AT
A.T.& S.F. CROSSING
AT&SF CROSSING NO 2B-8.2
DESIGNED BY
DRAWN BY B. LOW
CHECKED BY
RECOMMENDED BY
ASSISTANT CITY ENGINEER
APPROVED BY
DIRECTOR OF PUBLIC WORKS
DATE 3/13/62
R-398
SHEET 1 OF 1