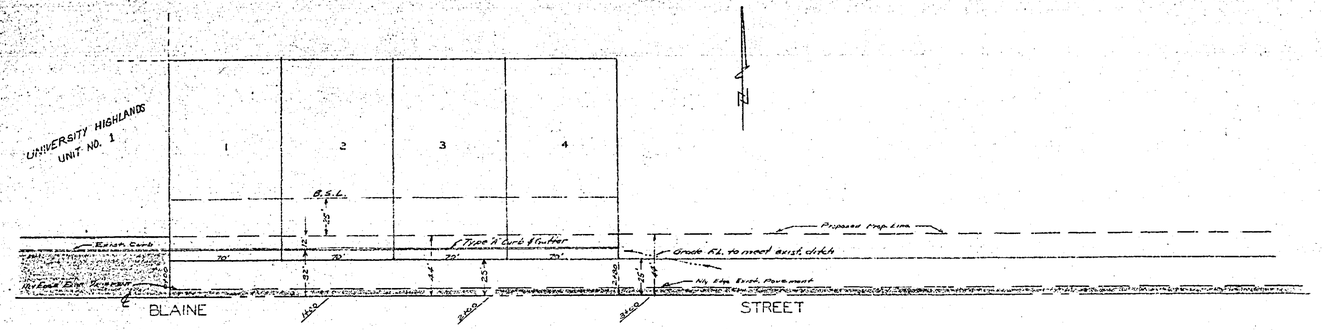

NOTE: Pavement widening to be done by County. Subdivider will grade, place base material, and leave in a condition safe for traffic.

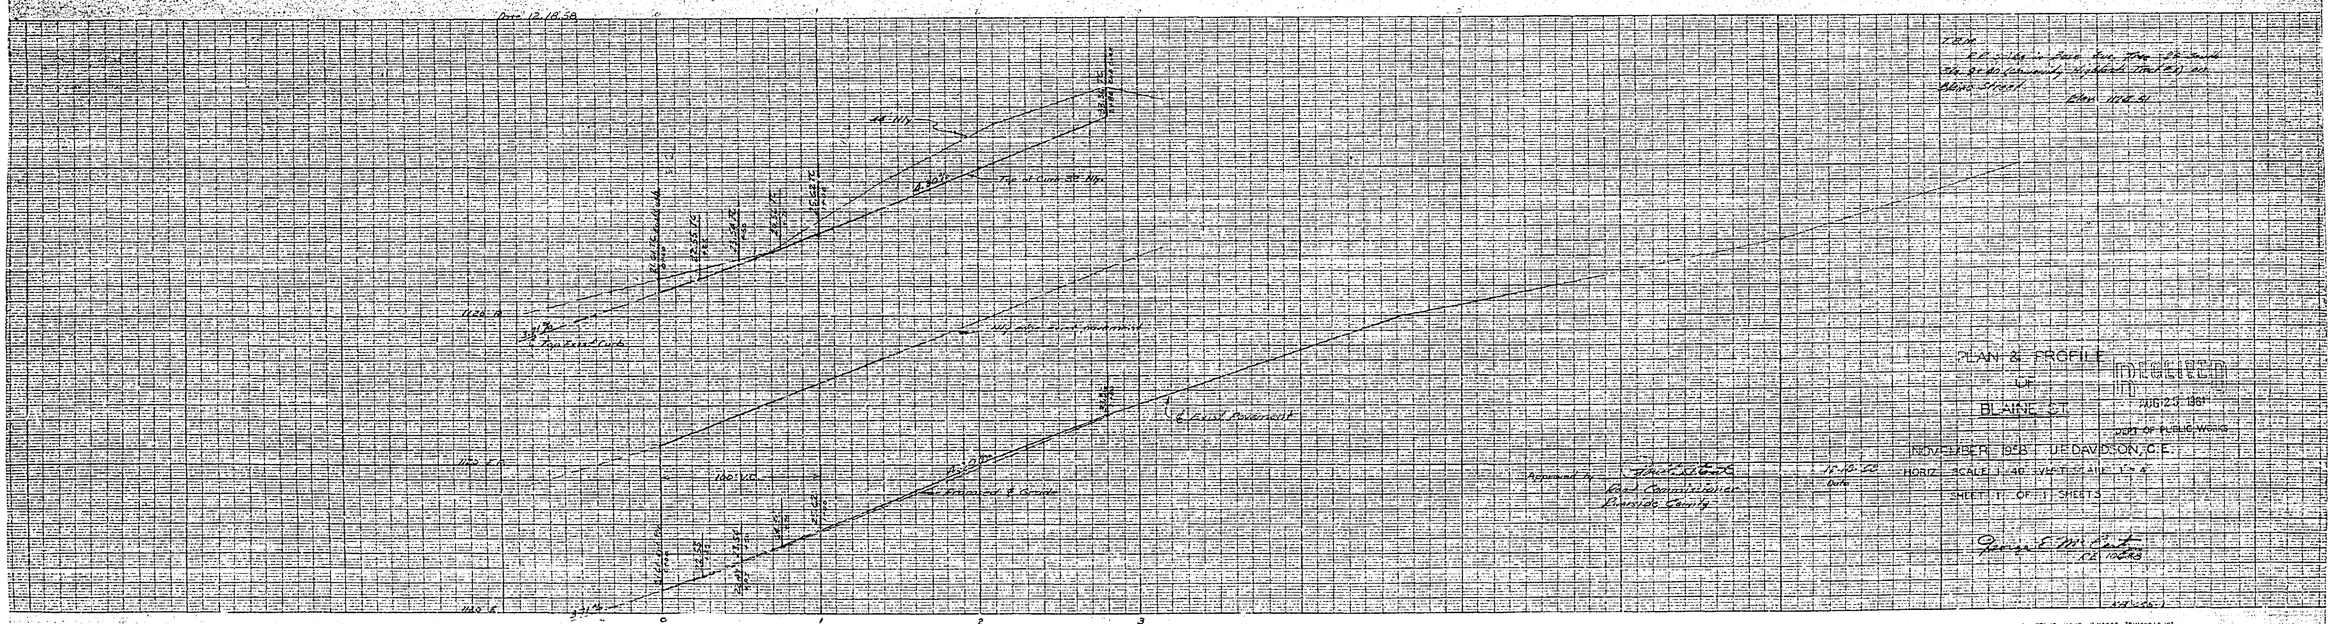

PLAN & PROFILE
OF
BLAINE ST.

RECEIVED
AUG 25 1961
DEPT OF PUBLIC WORKS

NOVEMBER 1958 J.E. DAVIDSON, C.E.

HORIZ. SCALE 1:40 VERT. SCALE 1" = 4'

SHEET 1 OF 1 SHEETS

Approved by [signature]
Road Commissioner
Riverside County

12-18-58
Date

George E. McCarter
R.E. 10238

8
2.5
10.5
12.0
1.5

COVER

R-506