PLATE I—PLAN PROFILE & X SHOWN
THE REPRODUCTION CO. Chicago

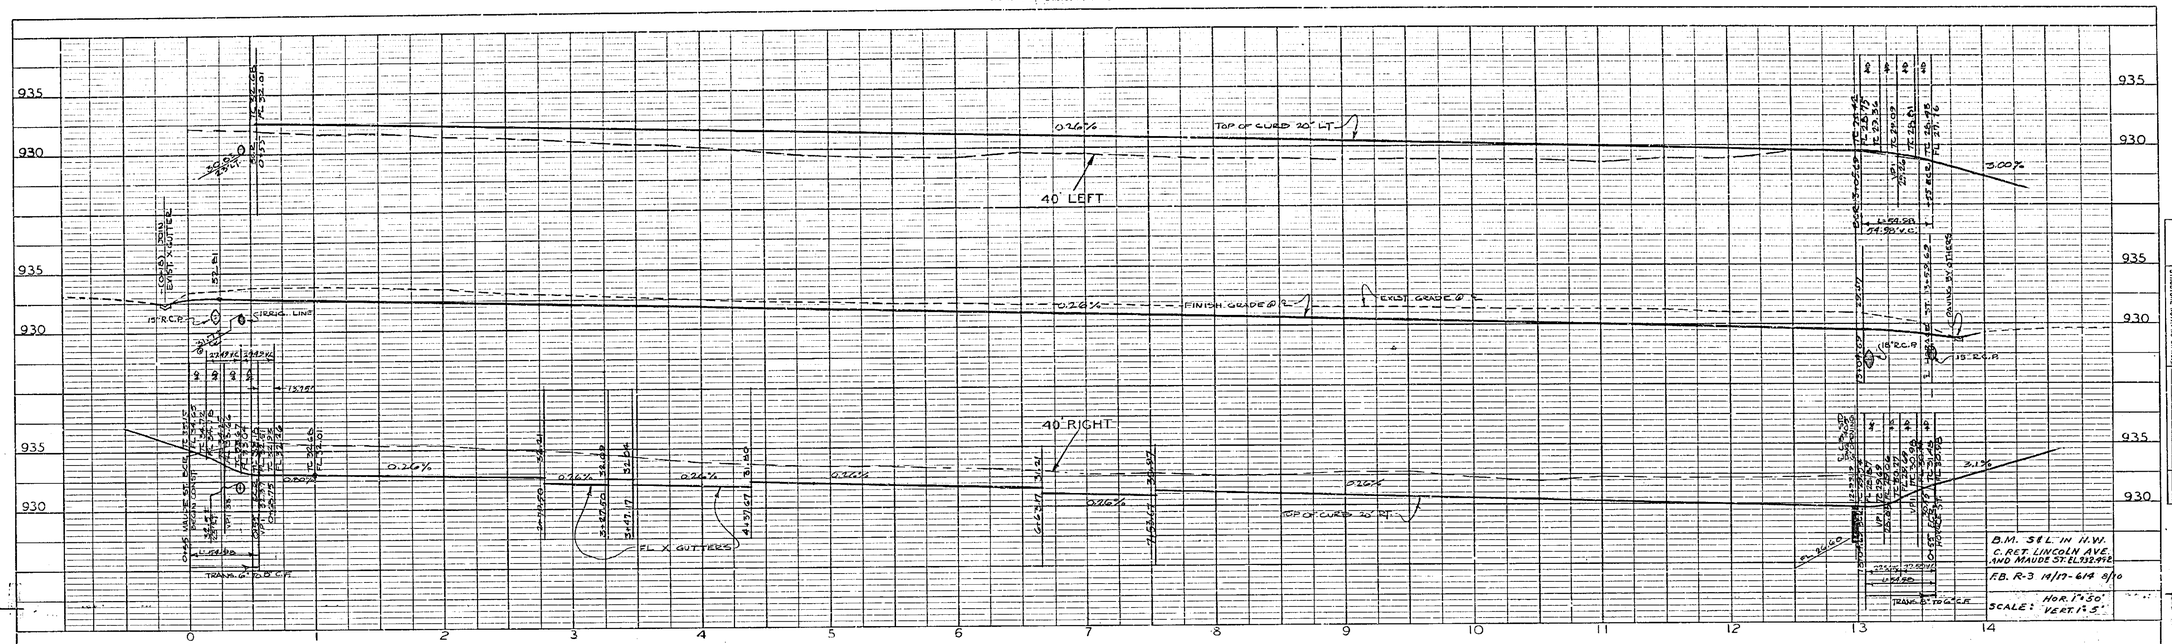

PROFILE
SURVEYED
PLOTTED
NOTE BOOK
NO.
CHECKED
B.M.'S NOTED
STRUCTURE NOTES
CK'D.
BY
DATE

PLAN
SURVEYED
PLOTTED
NOTE BOOK
NO.
CHECKED
BY
DATE

NOTES:
1. ALL CONSTRUCTION SHALL BE IN ACCORDANCE WITH THE STANDARD SPECIFICATIONS FOR PUBLIC WORKS CONSTRUCTION, LATEST EDITION, EXCEPT AS NOTED HEREON.
2. ALL CONSTRUCTION WITHIN THE R/W SHALL BE UNDER THE SUPERVISION OF THE CITY ENGINEER.
3. ALL PAVING SHALL BE PLACED WITH A CURB PAVER UNLESS OTHERWISE DENOTED.
4. ALL WORK TO BE PERFORMED BY CONTRACTOR UNLESS OTHERWISE NOTED.
5. TRIMS, CONFORMS AND REQUIRED CONNECTIONS TO BE MADE WITH SCALES OF R-557, R-558 & R-576

REVISIONS		
MARK	DATE	DESCRIPTION

APPROVED BY Ethel F. Hunt-Park Jr.
DATE 3-5-62 PARK & RECREATION DIRECTOR

CITY OF RIVERSIDE CALIFORNIA
DEPARTMENT OF PUBLIC WORKS

LINCOLN AVENUE

MAUDE STREET TO HORACE STREET

DESIGNED BY DMS CHECKED BY CM WDS
DRAWN BY DMS
RECOMMENDED BY A.P. Thiel ASSISTANT CITY ENGINEER
APPROVED BY DIRECTOR OF PUBLIC WORKS
DATE 3/21/62

R-569
SHEET 1 OF 1