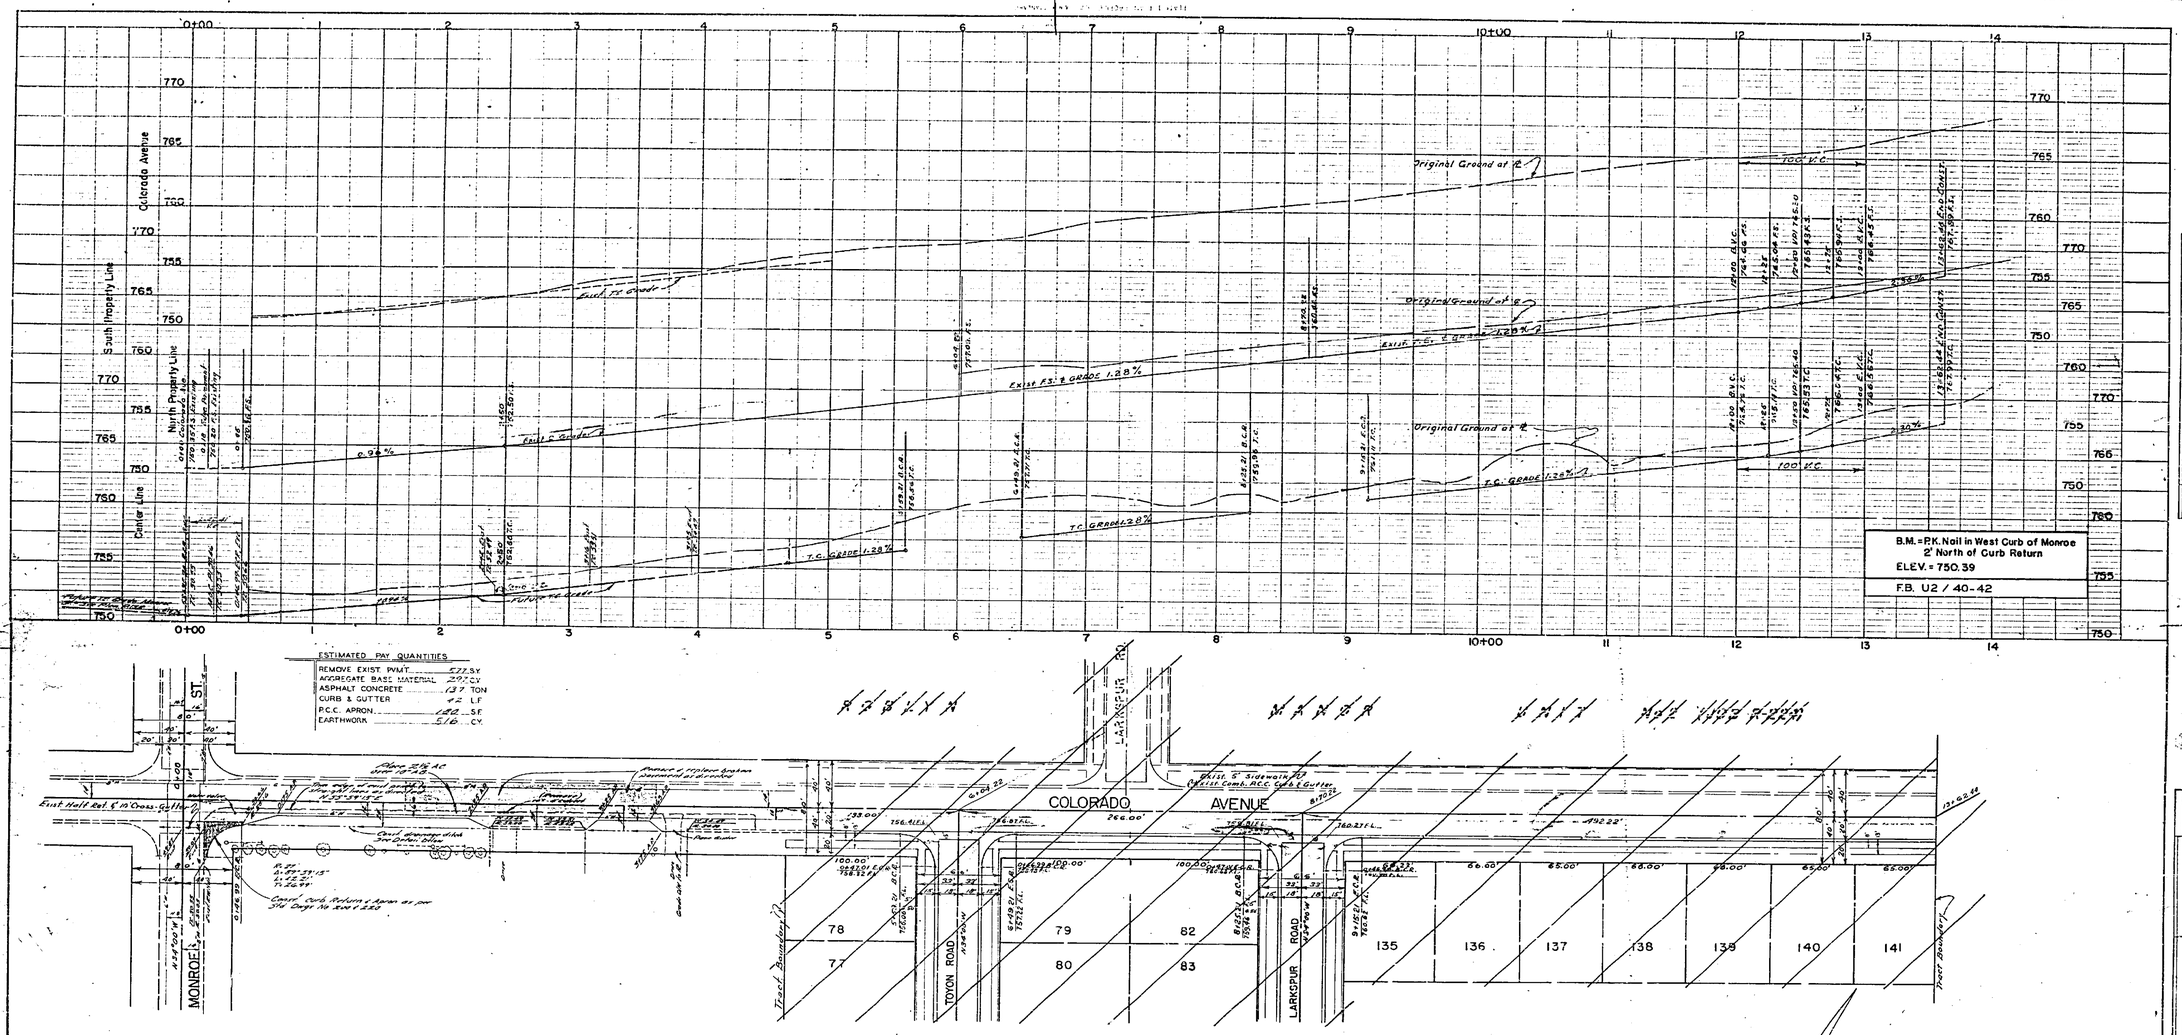

ESTIMATED PAY QUANTITIES

REMOVE EXIST. PVMT.	577 SY
AGGREGATE BASE MATERIAL	297 CY
ASPHALT CONCRETE	137 TON
CURB & GUTTER	42 LF
P.C.C. APRON	140 SF
EARTHWORK	516 CY

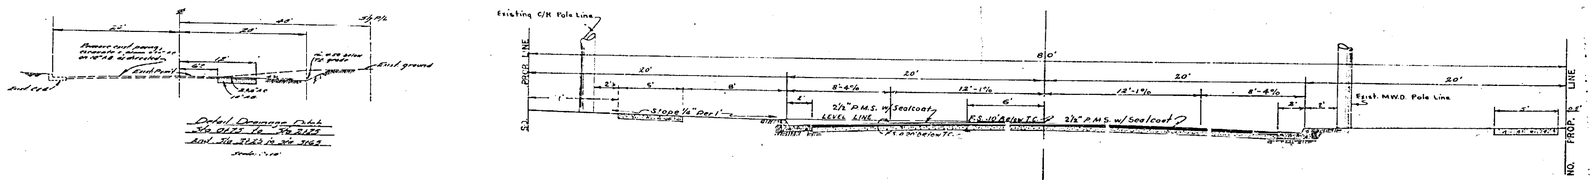

TYPICAL HALF SECTION
COLORADO AVENUE

COMPOSITE STREET WIDENING

CITY OF RIVERSIDE, CALIFORNIA
DEPARTMENT OF PUBLIC WORKS

STREET PLAN & PROFILE
COLORADO AVE.

VERT. 1"=5' —SCALE— HORZ. 1"=50'

APPROVED BY
J. Martinek
Director Public Works

NO. R-615

DATE 8-17-62

SHEET 1 OF 1

CONTRACT PW-1, SHEET 11 OF 15

PROFILE
SURVEYED
PLOTTED
GRADES CHECKED
B.M. NOTED
STRUCTURE NOTATIONS CHECKED

PLAN
SURVEYED
PLOTTED
ALIGNMENT CHECKED
RT. OF WAY CHECKED