PLATE 1—PLAN PROFILE & STANDARDS
THE FREDERICK POST CO., CHICAGO

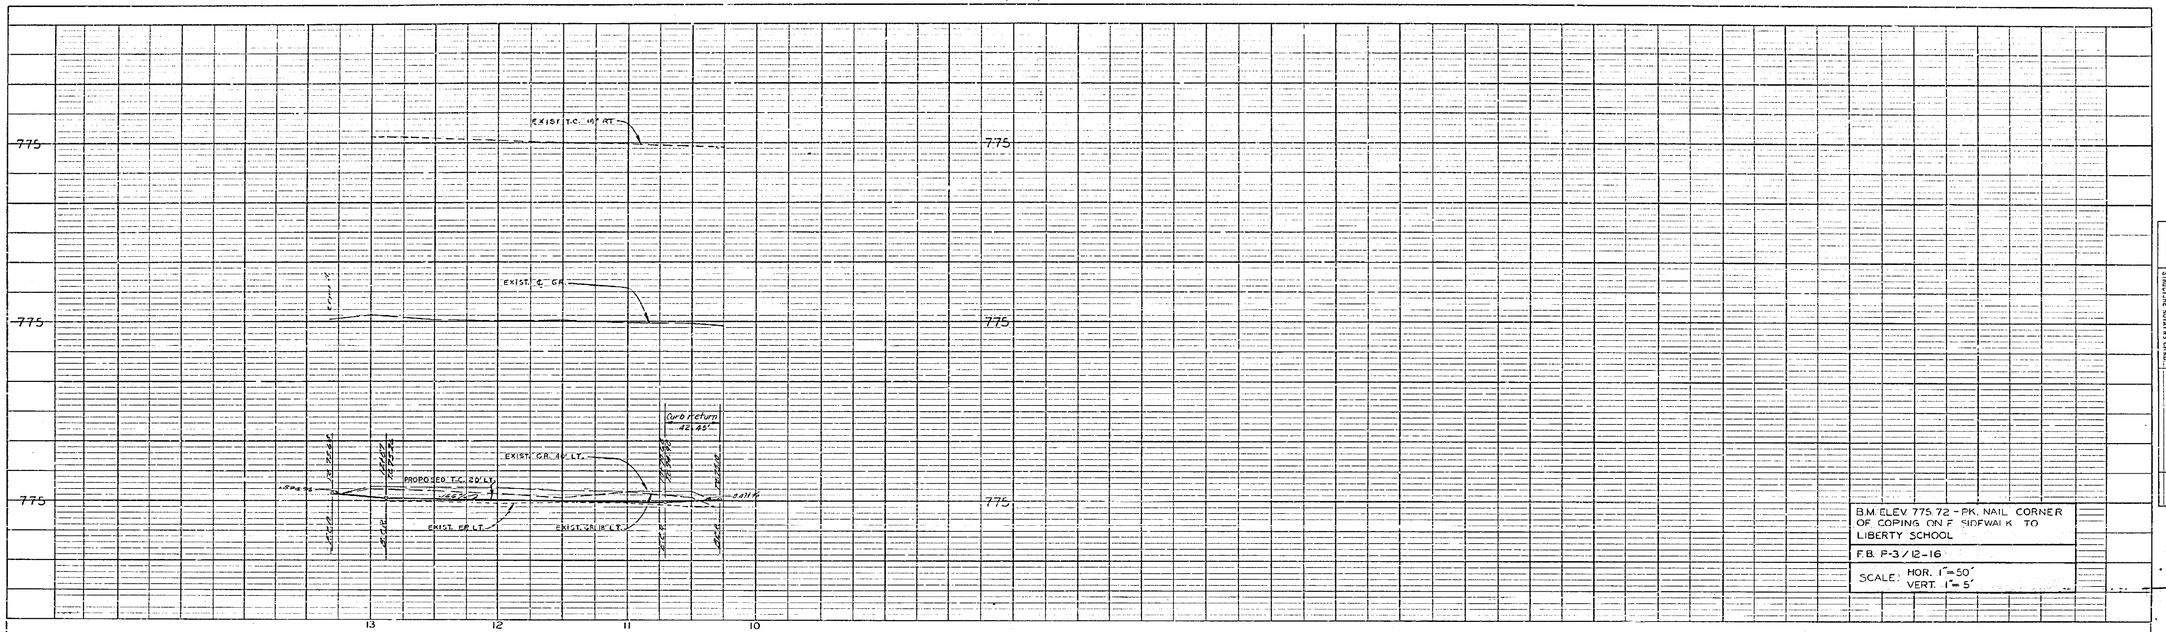

PROFILE
SURVEYED
PLOTTED
GRADES CHECKED
STREET LIGHT DETAILS OKED
NOTE BOOK
NO.
BY
DATE

B.M. ELEV. 775.72 - PK. NAIL CORNER OF COPING ON F. SIDEWALK TO LIBERTY SCHOOL

F.B. P-3/12-16

SCALE: HOR. 1"=50'
VERT. 1"=5'

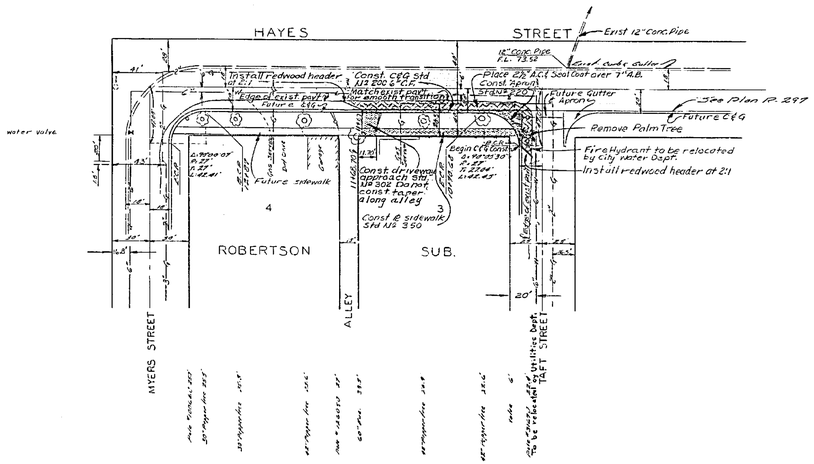

SCALE: 1"=50'

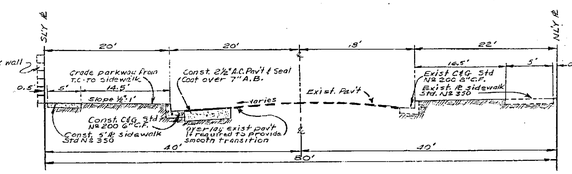

TYPICAL SECTION
NOT TO SCALE

PLAN
SURVEYED
PLOTTED
ALIGNMENT CHECKED
RT. OF WAY CHECKED
NOTE BOOK
NO.
BY
DATE

NOTES

① All construction shall be in accordance with the City of Riverside Standard Specification No 461

② During the construction of the concrete apron 5-1"ø 24" ℄ galv. pipes shall be installed to allow future dowel installation. The W.P. ends of the pipes shall be pinched See Std Dwg No 220

③ It shall be the responsibility of the Contractor to clear the the right of way in accordance with the provision of law as it affects each utility, including irrigation lines and appurtenances, and at no cost to the City of Riverside.

REVISIONS			CITY OF RIVERSIDE, CALIFORNIA
MARK	DATE	DESCRIPTION	DEPARTMENT OF PUBLIC WORKS
			HAYES STREET
			CURB & GUTTER
			TAFT ST TO MYERS ST

DESIGNED BY
DRAWN BY
CHECKED BY
SUBMITTED BY
PARK DEPT. TRAFFIC DIV.
RECOMMENDED BY
APPROVED BY
DIRECTOR OF PUBLIC WORKS
DATE 1-28-63
PROJ. NO. 1012
R-638
SHEET 1 OF 1