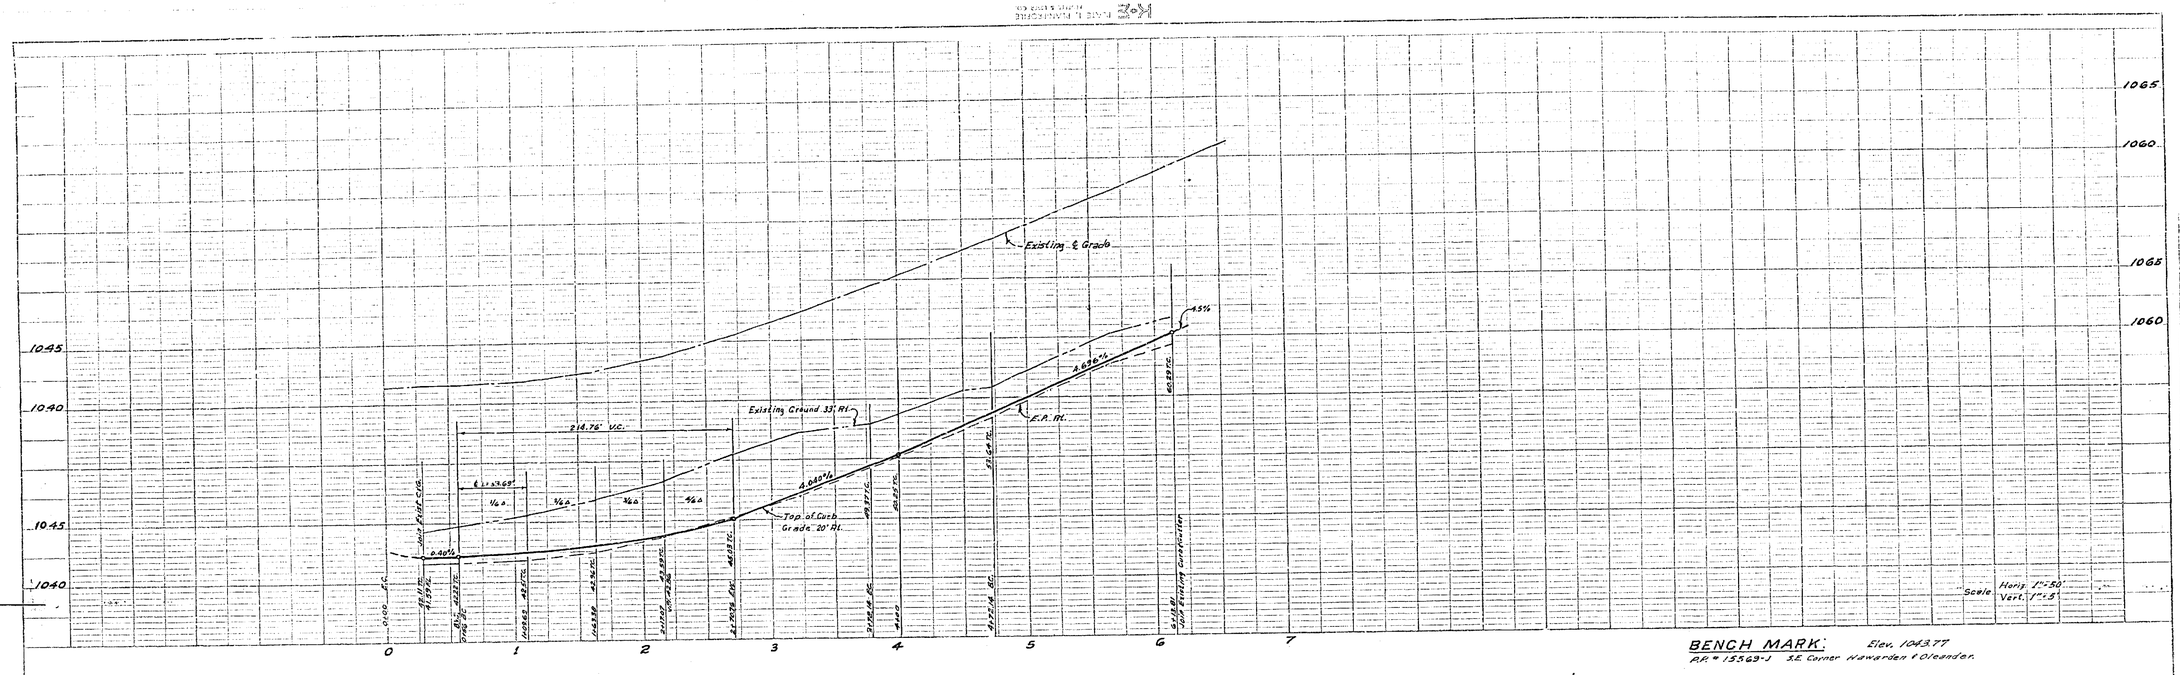

QUANTITY ESTIMATE

Curb & Gutter Standard No. 200 (6"C.F.)	569 L.F.
2½" A.C. & Seal coat	5,250 S.F.
" Imported Base Material	C.Y.
Tree removal	8 Ea

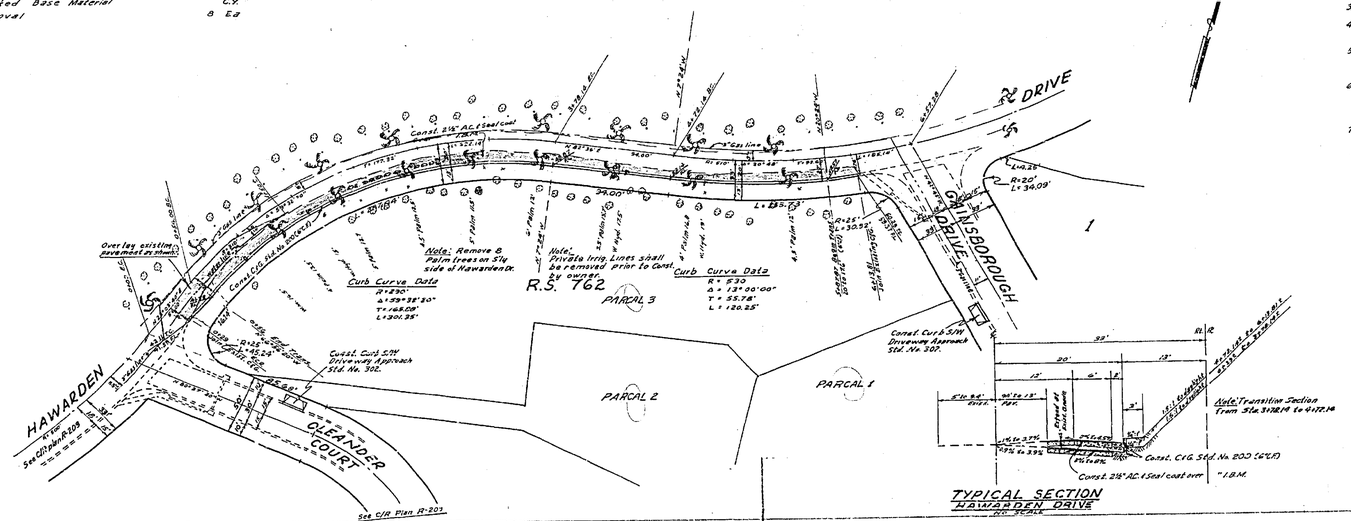
HAWARDEN DRIVE
OLEANDER COURT
GAINSBOROUGH DRIVE
R.S. 762
PARCAL 1
PARCAL 2
PARCAL 3
Curb Curve Data
R = 530
Δ = 13°00'00"
T = 55.78'
L = 120.25'
Curb Curve Data
R = 530
Δ = 39°38'30"
T = 188.08'
L = 366.38'
Note: Remove & Palm trees on Sly side of Hawarden Dr.
Note: Private Iris, Lines shall be removed prior to Const. by owners.
Const. 2½" AC & Seal coat
Const. C/G Std. No. 200 (6"C.F.)
Const. Curb S/W Drive way Approach Std. No. 302
Const. Cur b S/W Driveway Approach Std. No. 302
Overlay existing pavement as shown
See C/S Plan R-303
See C/S Plan R-309
Note: Transition Section From Sta. 3+78.18 to 4+72.18
Const. C/G Std. No. 200 (6"C.F.)
Const. 2½" AC & Seal coat over "I.B.M."
Filler
Const. Curb & Gutter
Const. Curb S/W
Const. Curb & Gutter
Const. Curb S/W
Const. Curb & Gutter
Const. Curb S/W