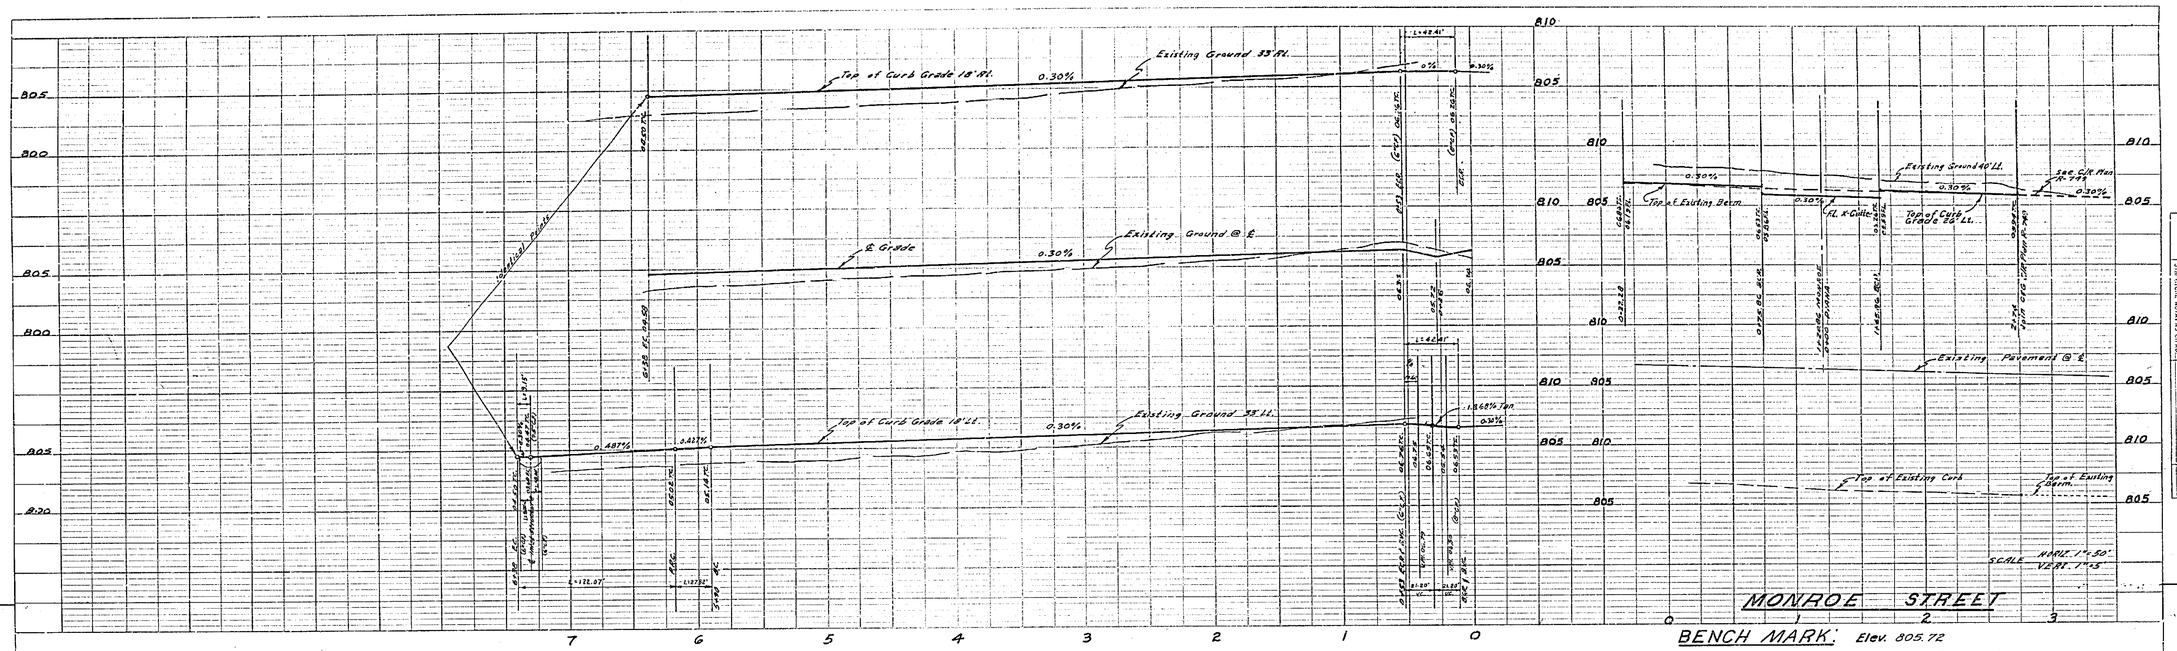

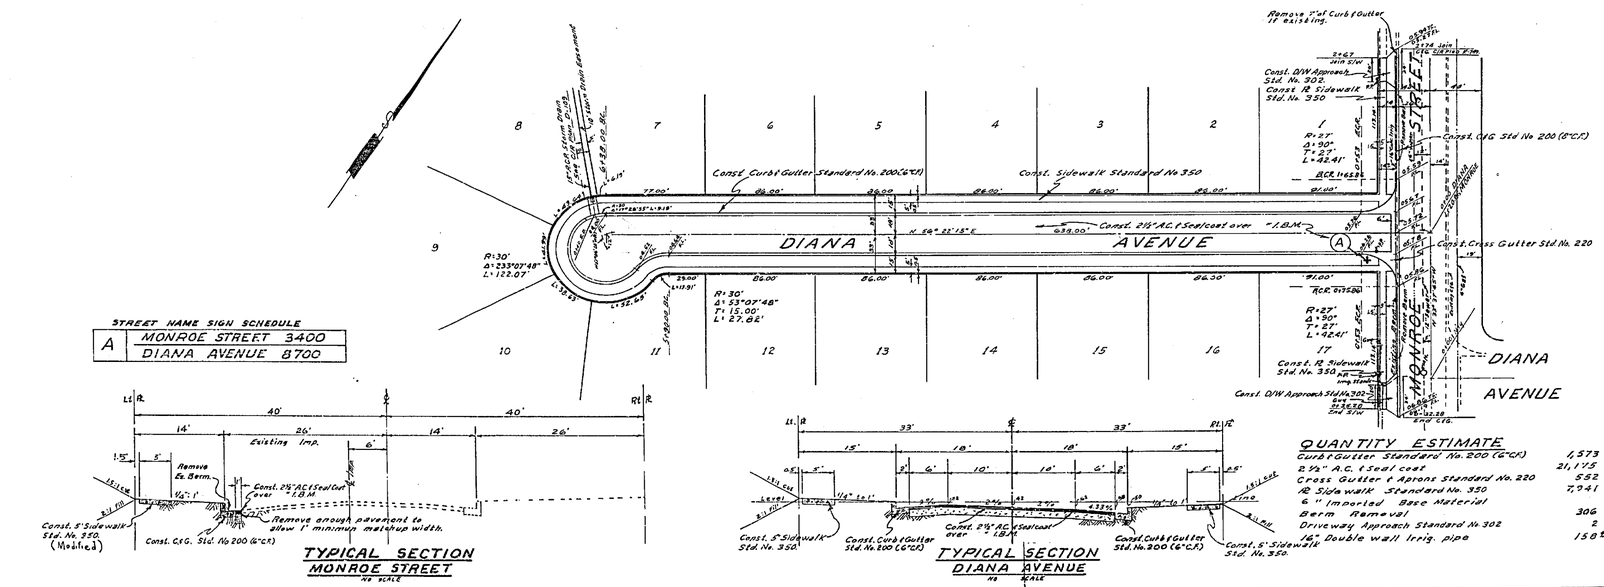

GENERAL NOTES:

1. It shall be the responsibility of the contractor to clear the right of way in accordance with the provisions of law as it affects each utility including irrigation lines and appurtenances and at no cost to the City.
2. Construction shall be in accordance with the City of Riverside, Department of Public Works, Specifications No. 401 and Standard Drawings.
3. Prime coat, seal coat, and paint binder are required.
4. Grading will require a permit under Ordinance 3093 for a cut or fill exceeding 100 cubic yards, or a fill over one foot in depth.
5. The City of Riverside will take a soil test to determine the requirement of imported base material after Dana Avenue has been prepared to rough grade. Contact is to notify City of Riverside when rough grading is accomplished.
6. Contractor shall not place rock larger than 6" within 5' of proposed sewer as on City of Riverside Plan No. S-455.
7. Street name sign and post to be furnished and installed as per City Std. Dwg. No. 662.
8. Trim edge of existing pavement, where new paving joins existing paving as shown and overlay paving as directed in the field to produce a smooth crown section.
9. Replace irrigation line under driveway approaches and under Diana Ave. with 16" double wall pipe. (150'±)

Genl. Sup't Chief Engineer, Water Dept.
APPROVED Howard K. Carson DATE 2/7/64

ALBERT A. WEBB ASSOCIATES
CIVIL ENGINEERS - RIVERSIDE, CALIFORNIA
APPROVED E. G. N. Webb DATE 12/13/63
R.E. 9876

REVISION		
MARK	DATE	DESCRIPTION

CITY OF RIVERSIDE, CALIFORNIA
DEPARTMENT OF PUBLIC WORKS

STREET PLAN & PROFILE

DIANA AVENUE

TRACT No. 2825

DATE	Dec. 1963	SCALE	1" = 50'
DRAWN	B.E.L.	W.O.	63-351
CHECKED	[illegible]	F.B.	489

APPROVED BY [illegible] DIRECTOR OF PUBLIC WORKS
DATE 2-18-64
NO. R-776
SHEET 1 OF 1

Dwg. No. 63-351-A

PROFILE
SURVEYED
PLOTTED
CHECKED
TRACED
LINE & GRADE NOTES CHKD
NOTE BOOK
NO.
BY
DATE

PLAN
SURVEYED
PLOTTED
CHECKED
ALIGNMENT CHECKED
R/W OR RAY CHECKED
NOTE BOOK
NO.
BY
DATE