STREET NIAGARA CT. X-STREET GOLDEN RAIN RD.

5966.TIF OFFICE USE ONLY

TRACT 22653-1

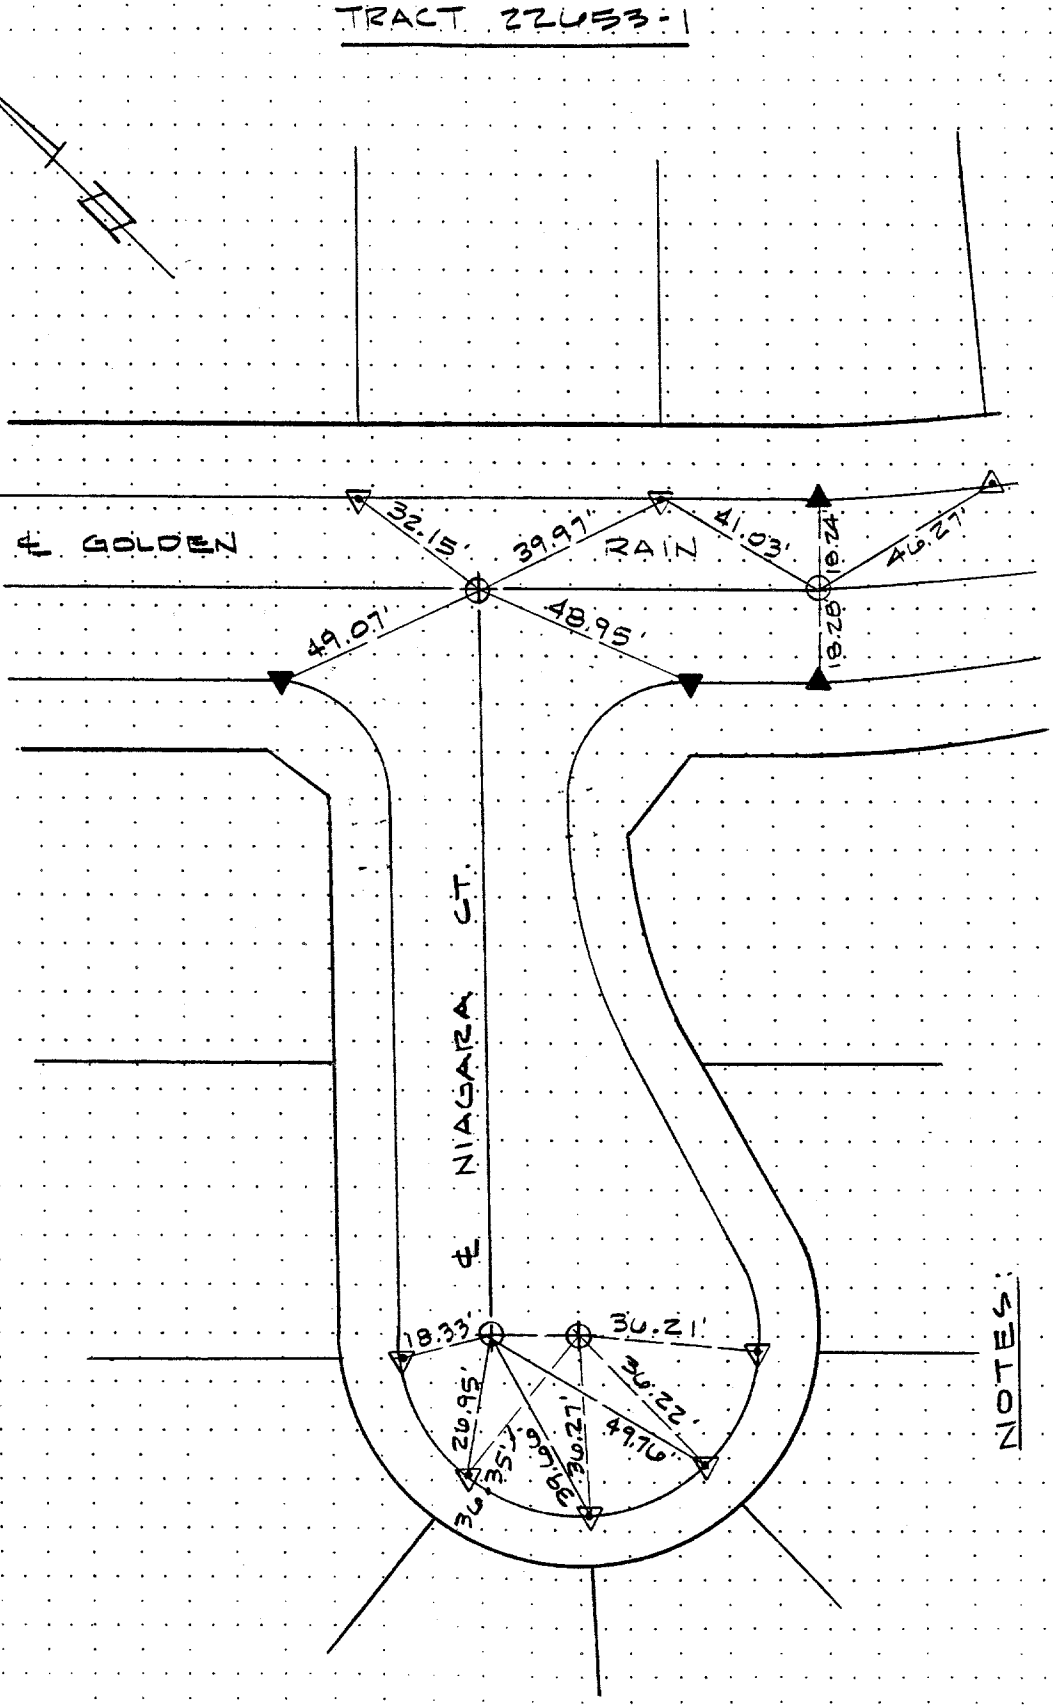


NOTES:

○ - SET 1" I.P.W/LS 3018 PLUG FLUSH

△ - FD NAIL W/LS 3018 TAG ON TOP OF CURB

▲ - SET NAIL ON TOP OF CURB

SCALE: N.T.S.

DATE: 10-17-95

DR. BY: R.G.

W.O.: 9513251-1

F.B.:

# OFFICIAL TIE PLAT
## CITY OF RIVERSIDE


PREPARED BY: JFD J.F. Davidson Associates, Inc.
ENGINEERING • PLANNING • SURVEYING • LANDSCAPE ARCHITECTURE

1777 Atlanta, Ste. G-5 • Riverside, CA 92507
P. O. Box 493 • Riverside, CA 92501 (909) 686-0844 • FAX (909) 686-5954


SHEET 3 OF 10 SHEETS

FILE NO.: