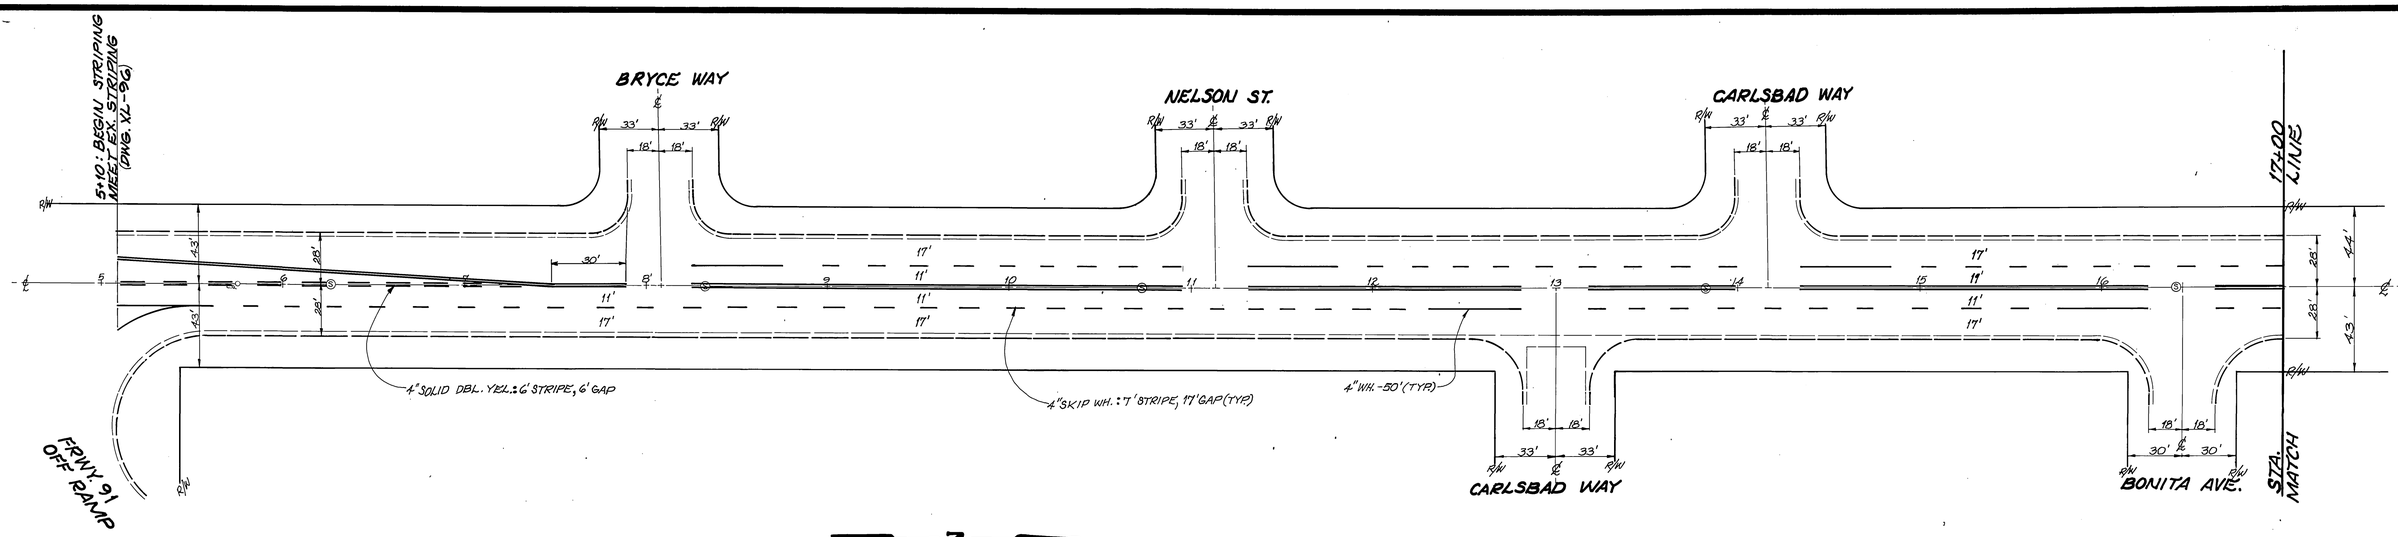

INDEXED 8-20-87 LFH

MARK	REVISIONS	APPR.	DATE				
DESIGNED BY	DRAWN BY	CHECKED BY					

CITY OF RIVERSIDE
PUBLIC WORKS DEPARTMENT

APPROVED BY	DATE	BY
PRINCIPAL ENGINEER	5/14/87	
PARK DEPARTMENT		
TRAFFIC DIVISION	6/30/87	
CHIEF P. W. ENGINEER	6/30/87	

APPROVED BY
PUBLIC WORKS DIRECTOR
DATE 7/1/87

STRIPING & SIGNING FOR
REHABILITATION OF MAJOR CITY STREETS 1987-1988
RIVERSIDE AVENUE
FRWY. 91 OFF-RAMP TO CENTRAL

HORIZ. SCALE: 1" = 40' VERT. SCALE: 1" =

ACCOUNT NO. 30-5175-380-07

XL - 197
(R-2811)
SHEET 1 OF 1

88531
OZALID- NO.2