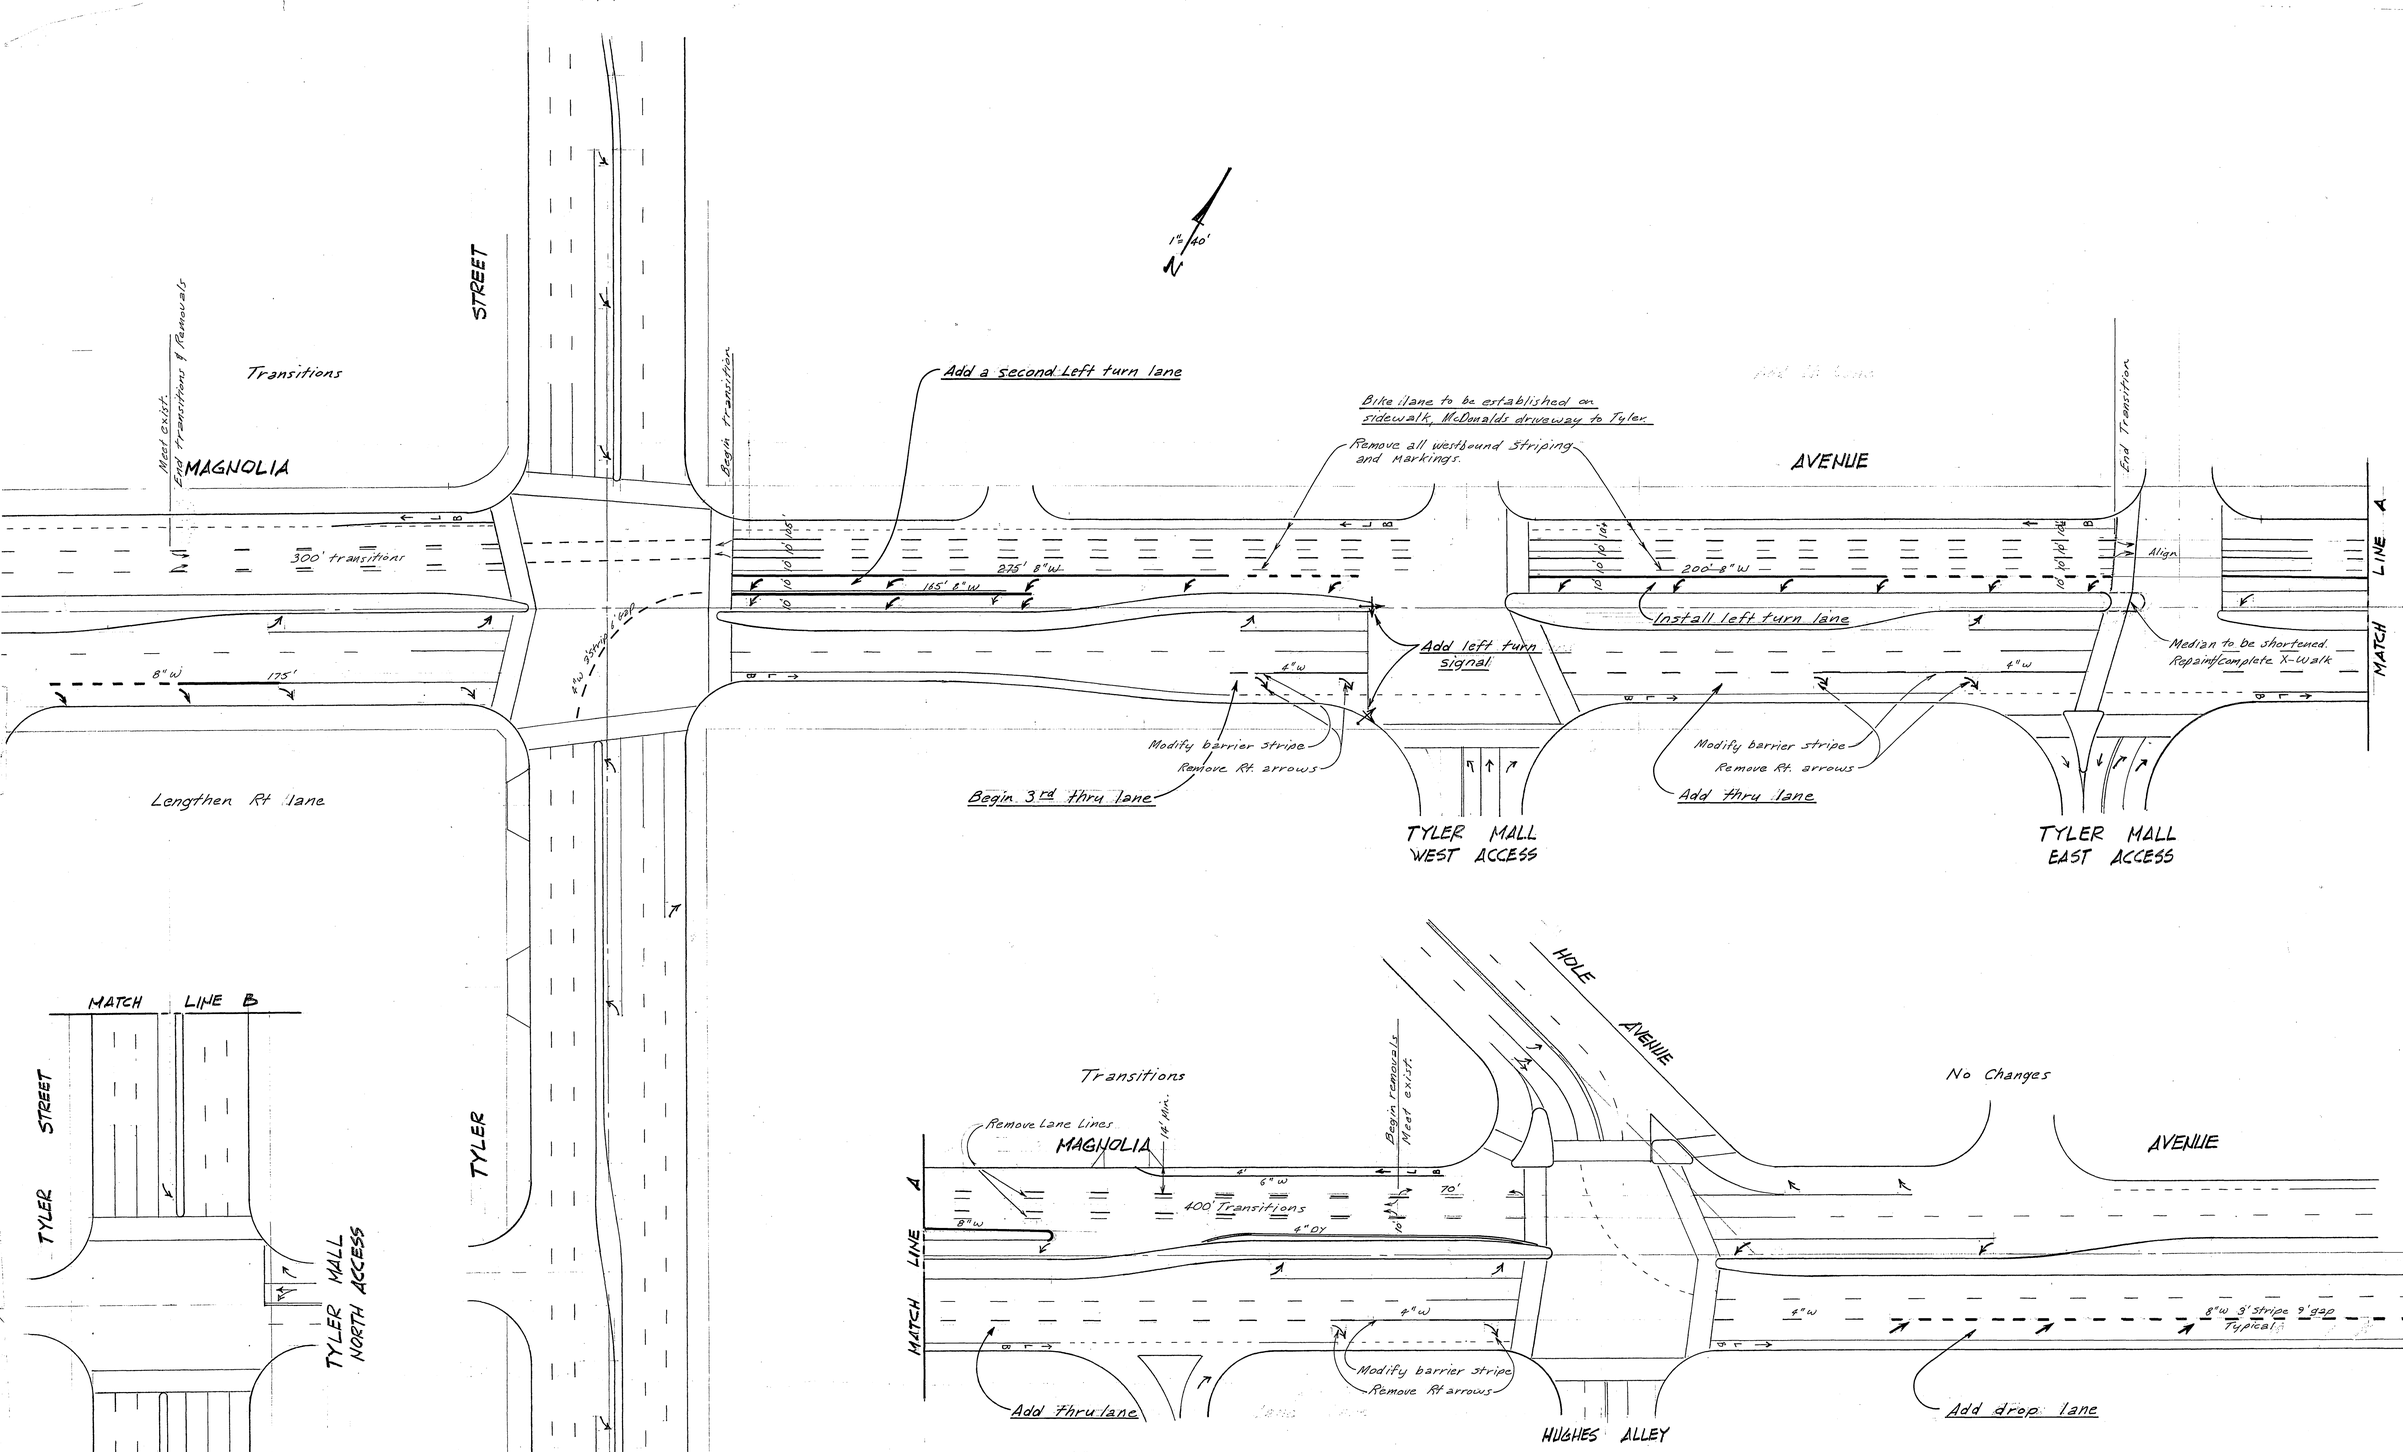

Note: At May Co. driveway split E-W signal phase to provide separate left turns.
Current operation with conflicting thru/left turn movements results in operating delay.

City of Riverside
Public Works Department
Traffic Engineering Division

Design: D. Ray Checked:
Drawn: BG/DR As Built:
Revisions:

Approved:
City Traffic Engineer
10-13-87
Date

Magnolia Avenue Lane Additions West of Tyler St. to Ross St.

Scale: 1" = 40'

XL-204

Sheet 1 of 1