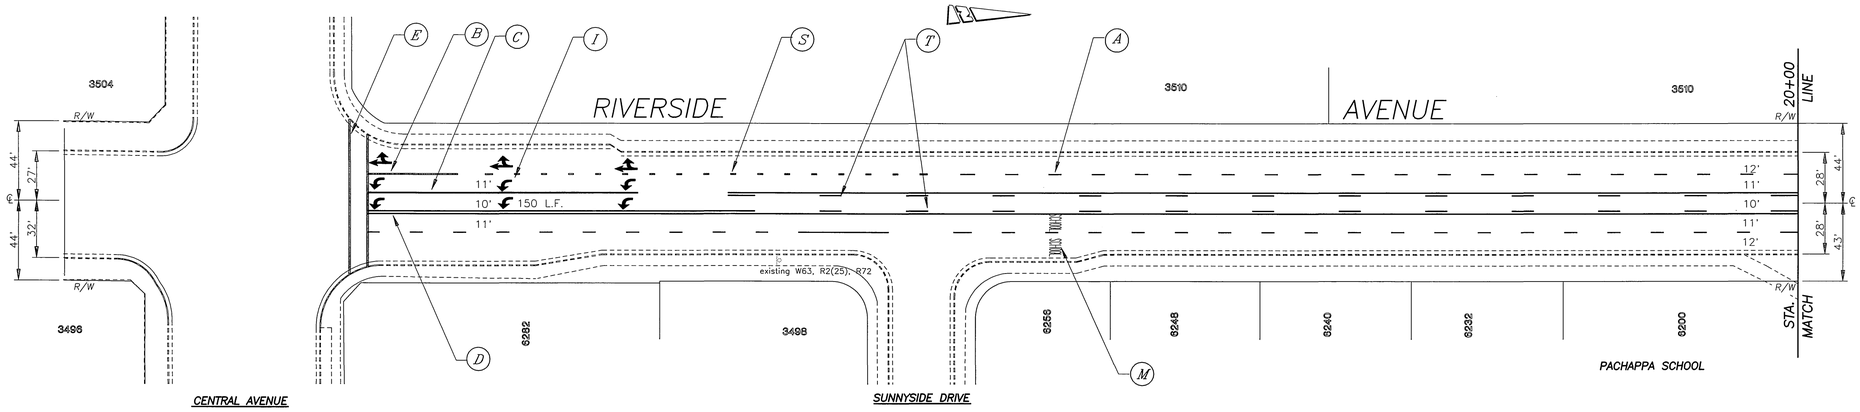

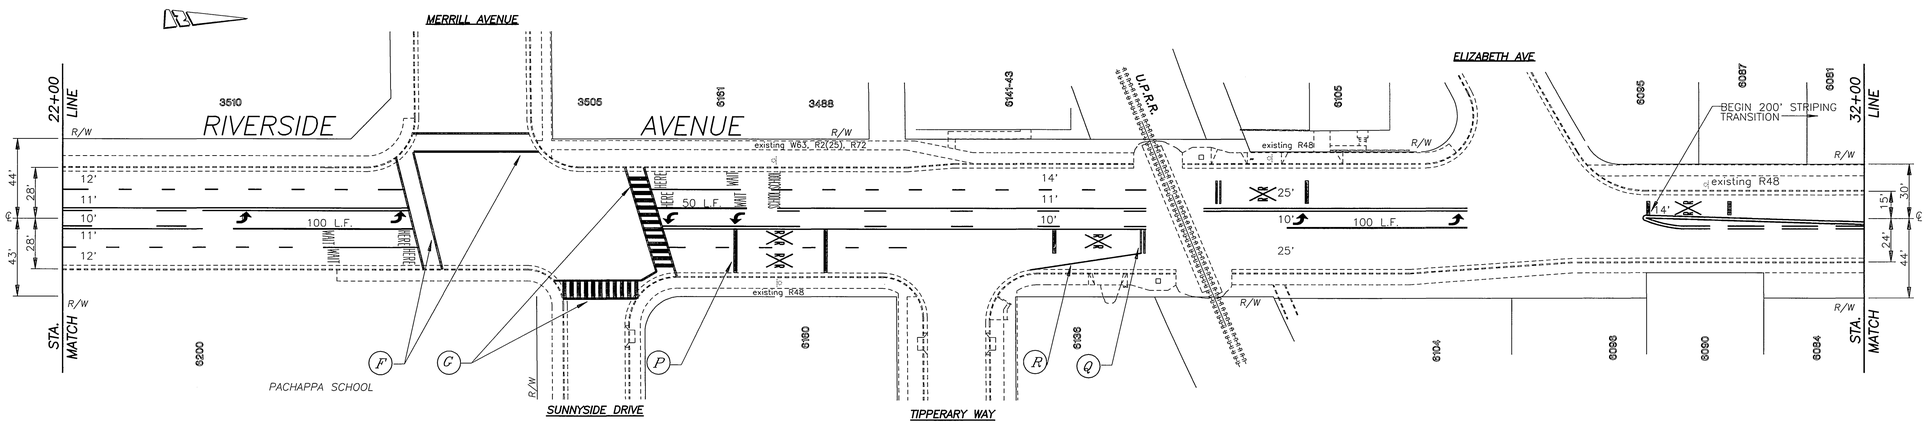

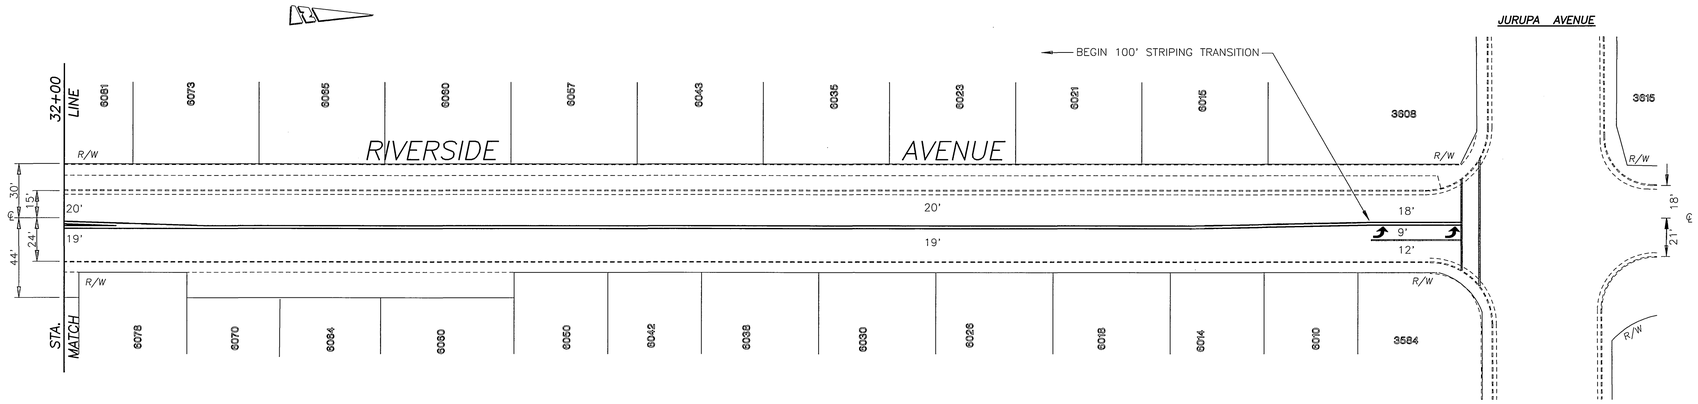

PAVEMENT DELINEATION LEGEND (BY CITY FORCES)

- (A) PAINT 4" SKIP WHITE STRIPE (7' STRIPE, 17' GAP)
- (B) PAINT 4" SOLID WHITE STRIPE (50')
- (C) PAINT 8" SOLID WHITE STRIPE
- (D) PAINT 4" SOLID DOUBLE YELLOW STRIPE
- (E) PAINT 12" SOLID WHITE MARKING
- (F) PAINT 12" SOLID YELLOW MARKING
- (G) PAINT 24" SOLID YELLOW MARKING
- (I) PAINT SOLID WHITE ARROW MARKING
- (M) PAINT YELLOW "SCHOOL" MARKING
- (P) PAINT SOILD WHITE "RAILROAD CROSSING" MARKING
- (Q) PAINT 24" SOILD DOUBLE WHITE LIMIT LINE
- (R) PAINT 4" SOLID WHITE EDGELINE STRIPE
- (S) PAINT 8" SKIP WHITE STRIPE (3' STRIPE, 12' GAP) 250 L.F.
- (T) PAINT 4" SOLID STRIPE (12' STRIPE, 36' GAP)

*NOTE: REMOVE ANY CONFLICTING STRIPING AND PAVEMENT MARKINGS

445

ENGINEER IN RESPONSIBLE CHARGE

FRANCIS R. DUNAJSKI
T.R. No. 1569 expires 6/30/99

DATE 8/7/97

MARK	REVISIONS	APPR.	DATE

DESIGNED BY D.H. DRAWN BY D.H. CHECKED BY

CITY OF RIVERSIDE, CALIFORNIA
DEPARTMENT OF PUBLIC WORKS

APPROVED BY	BY	DATE
PRINCIPAL ENGINEER		
P.W. INSPECTION		
TRAFFIC DIVISION		8/7/97
CHIEF P.W. ENGR.		
PUBLIC UTILITIES		

APPROVED BY

DIRECTOR OF PUBLIC WORKS

DATE

REHAB. OF ARTERIAL STREETS 96-97

RIVERSIDE AVENUE
CENTRAL AVENUE TO JURUPA AVENUE

SCALE: 1" = 40'

ACCT. NO. 430-541500-440301-30038

XL-405
(R-3470)

SHEET 1 OF 1

FILE NAME: XL405.DWG