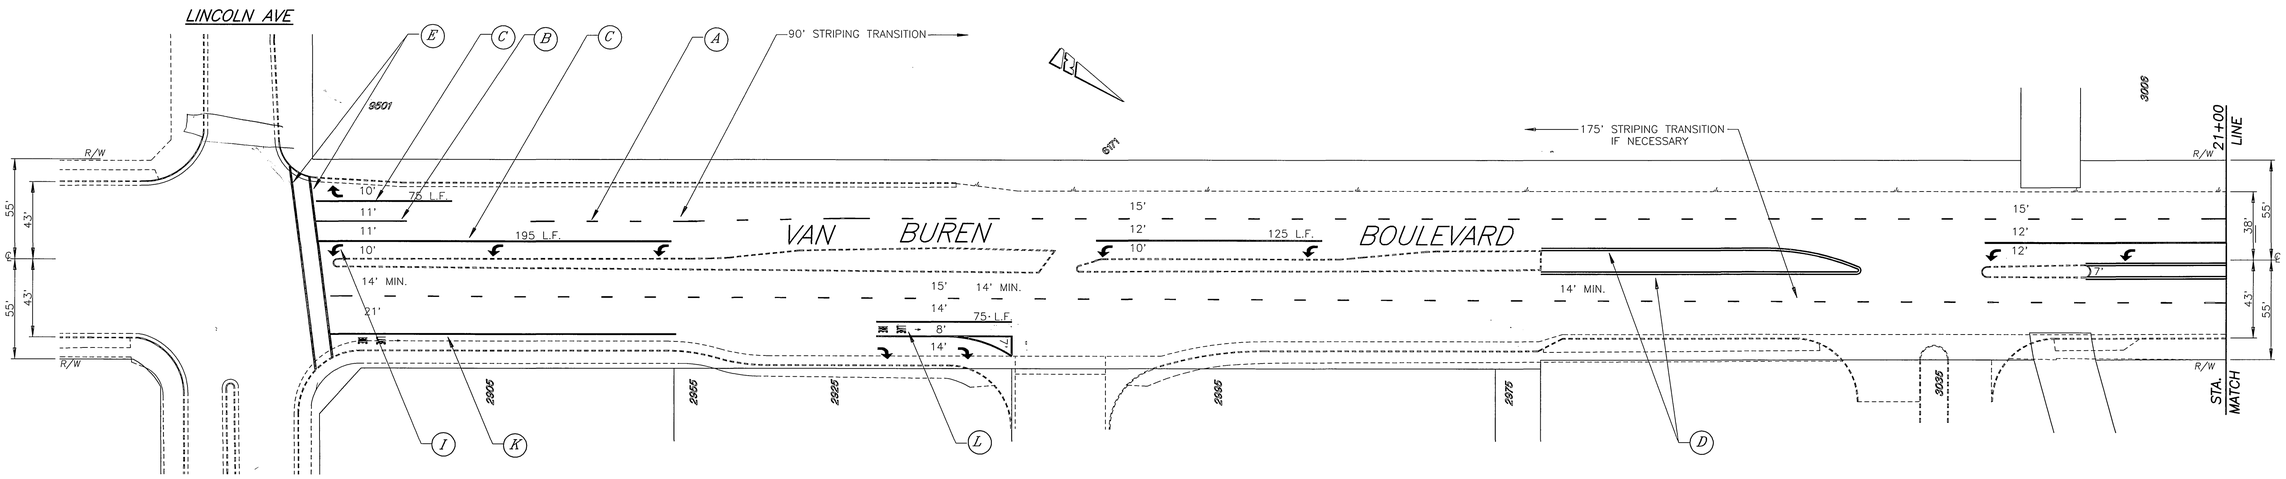

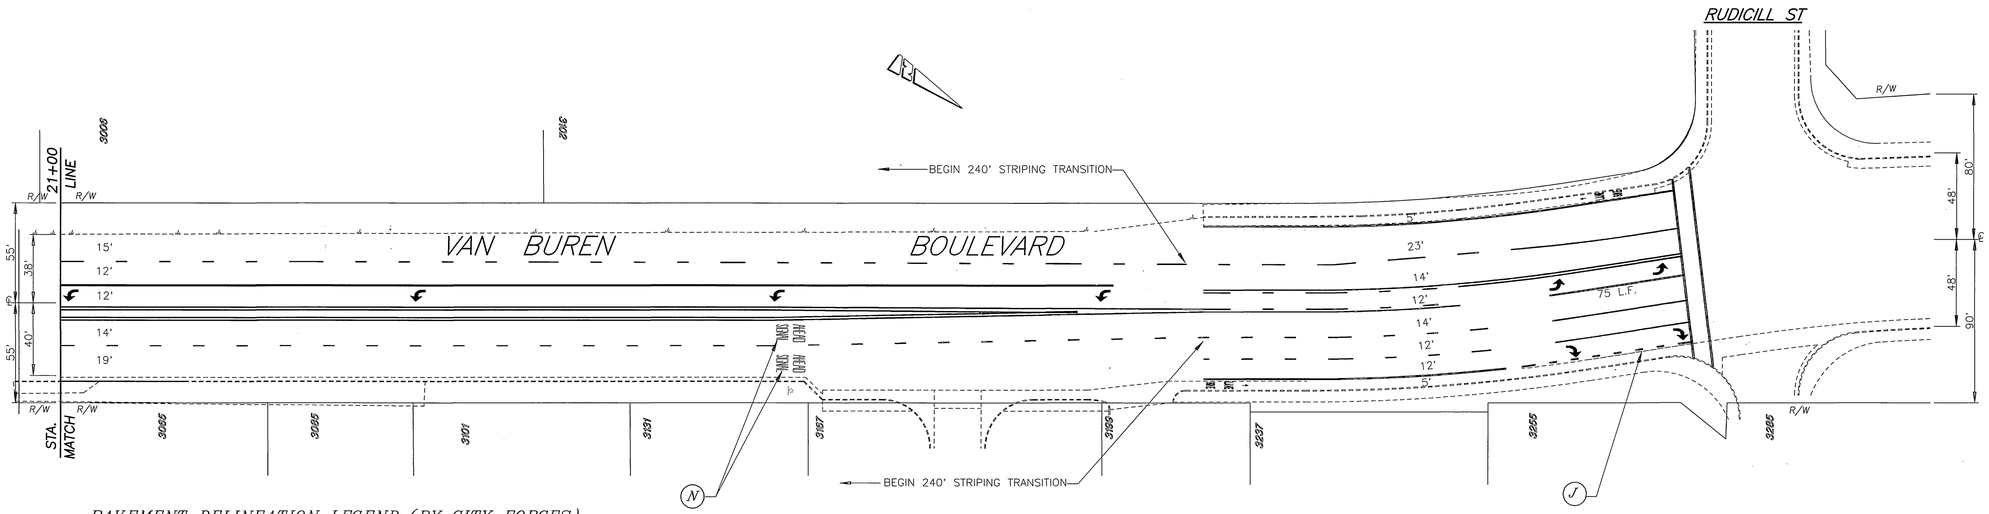

PAVEMENT DELINEATION LEGEND (BY CITY FORCES)

- (A) PAINT 4" SKIP WHITE STRIPE (12' STRIPE, 36" CAP)
- (B) PAINT 4" SOLID WHITE STRIPE – 50 L.F.
- (C) PAINT 8" SOLID WHITE STRIPE
- (D) PAINT 4" SOLID DOUBLE YELLOW STRIPE
- (E) PAINT 12" SOLID WHITE MARKING
- (I) PAINT SOLID WHITE ARROW MARKING
- (J) PAINT 6" SKIP WHITE STRIPE (4" STRIPE, 8" CAP)–96'
- (K) PAINT 6" SOLID WHITE STRIPE
- (L) PAINT SOLID "BIKE LANE" MARKING
- (N) PAINT WHITE "SIGNAL AHEAD" MARKING

*NOTE: REMOVE ANY CONFLICTING STRIPING AND PAVEMENT MARKINGS

ENGINEER IN RESPONSIBLE CHARGE

FRANCIS R. DUNAJSKI
T.R. No. 1569 expires 6/30/99
DATE 8/7/97

MARK	REVISIONS	APPR.	DATE

DESIGNED BY D.H. DRAWN BY D.H. CHECKED BY

CITY OF RIVERSIDE, CALIFORNIA
DEPARTMENT OF PUBLIC WORKS

APPROVED BY	BY	DATE
PRINCIPAL ENGINEER		
P.W. INSPECTION		
TRAFFIC DIVISION	[illegible]	8/7/97
CHIEF P.W. ENGR.		
PUBLIC UTILITIES		

APPROVED BY
DIRECTOR OF PUBLIC WORKS
DATE

REHAB. OF ARTERIAL STREETS 96–97

VAN BUREN BLVD
LINCOLN AVE TO RUDICILL ST

SCALE: 1" = 40'

ACCT. NO. 430–541500–440301–30038

XL–406
(R–3470)

SHEET 1 OF 1

FILE NAME: XL406.DWG