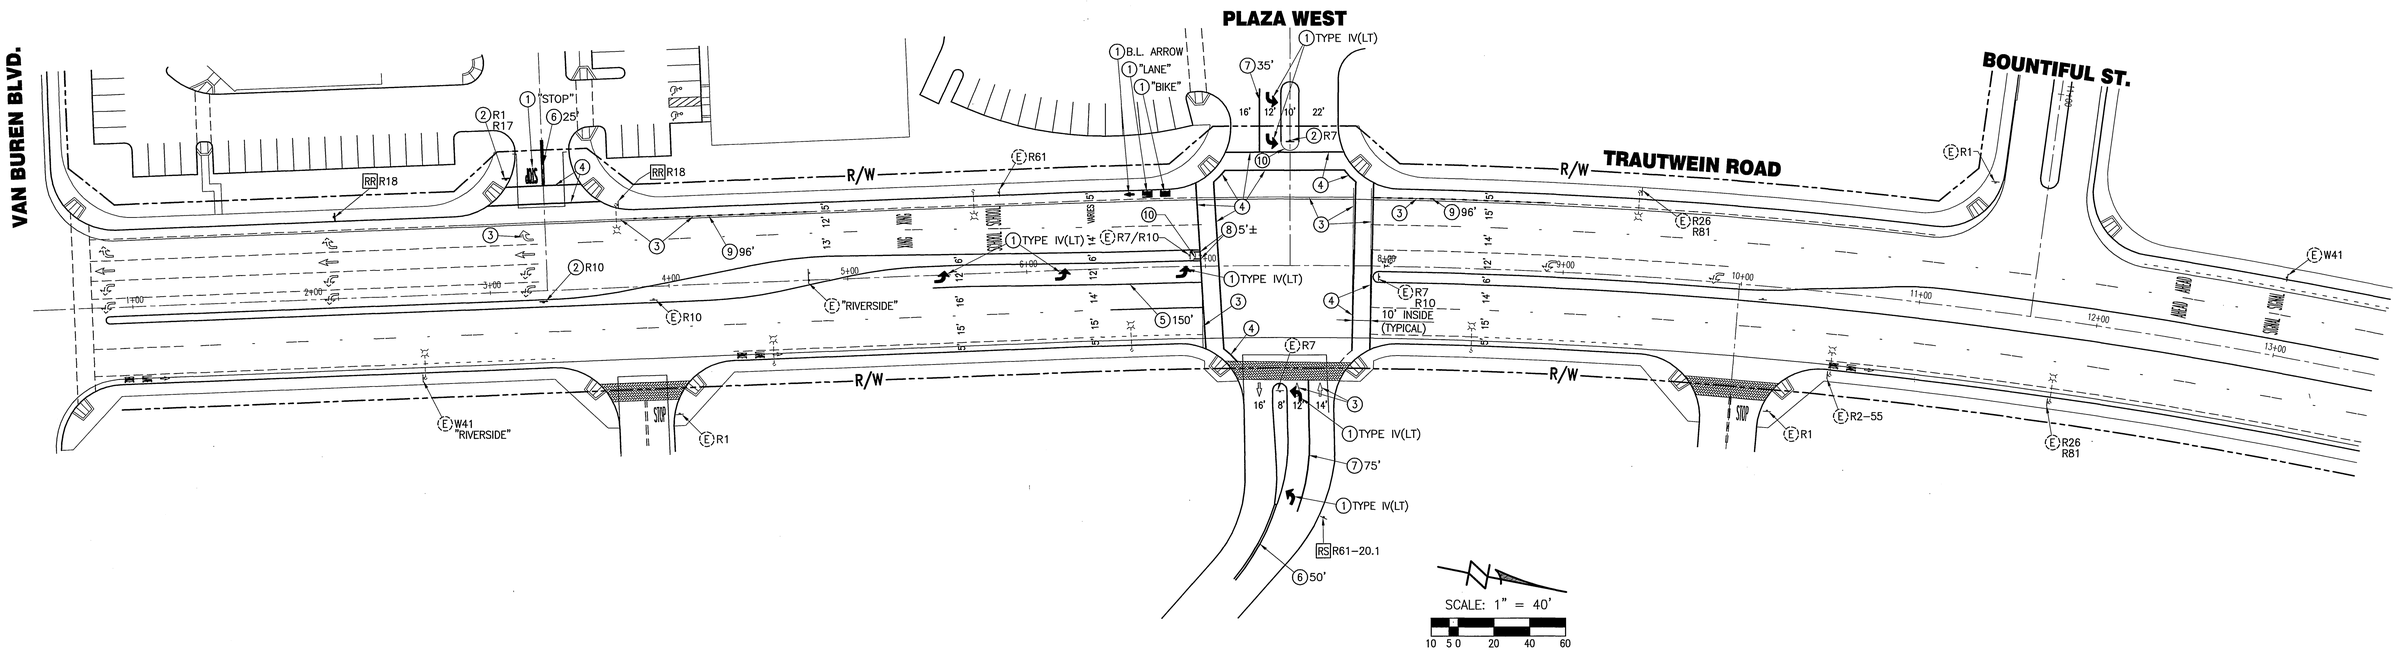

GENERAL STRIPING NOTES:

1. TRAFFIC STRIPES, PAVEMENT MARKINGS AND RAISED PAVEMENT MARKERS PER CALTRANS TRAFFIC MANUAL, STANDARD PLANS AND SPECIFICATIONS, DATED JULY, 1999.
2. ALL SIGNS SHALL BE STANDARD SIZE UNLESS OTHERWISE NOTED ON PLANS. SIGNS SHALL BE INSTALLED ON 2" GALVANIZED STEEL POSTS WITH ANCHOR BLOCKS, UNLESS OTHERWISE NOTED ON THE PLAN.
3. ALL STRIPES, SIGNS, AND PAVEMENT MARKINGS SHALL BE REFLECTORIZED. STENCILS FOR PAVEMENT MARKINGS SHALL MATCH CITY STANDARD STENCILS EXACTLY. ALL STRIPING AND MARKING DETAILS SHALL MATCH CALTRANS STANDARD PLANS DETAILS.
4. ALL CONFLICTING STRIPES AND PAVEMENT MARKINGS SHALL BE REMOVED BY WET SANDBLASTING. CONFLICTING SIGNS AND RAISED PAVEMENT MARKERS SHALL BE REMOVED. ALL REMOVALS OF SIGNS AND MARKINGS SHALL BE THE RESPONSIBILITY OF THE DEVELOPER OR APPLICANT.
5. PAINTED TRAFFIC STRIPES SHALL BE APPLIED IN TWO COATS. PAVEMENT MARKINGS SHALL BE APPLIED IN THERMOPLASTIC.
6. ALL REMOVED SIGNS SHALL BE SALVAGED AND DELIVERED TO THE CITY YARD, AS DIRECTED BY THE CITY INSPECTOR ON THE JOB SITE.
7. RAISED PAVEMENT MARKERS SHALL BE FURNISHED AND INSTALLED BY THE CONTRACTOR IN ACCORDANCE WITH THE STRIPING DETAILS SHOWN ON THE SIGNING AND STRIPING PLAN. INSTALLATION SHALL BE COMPLETE WITHIN SEVEN WORKING DAYS OF ROADWAY STRIPING.

CONSTRUCTION NOTES:

		TOTAL QTY.
RR	REMOVE AND RELOCATE EXISTING SIGNAGE.	1 Each
RS	REMOVE AND SALVAGE SIGN AND POST.	1 Each
(E)	EXISTING SIGN TO REMAIN.	11 Each
(1)	INSTALL THERMOPLASTIC PAVEMENT MARKING PER CALTRANS STANDARDS.	150 SF
(2)	INSTALL TRAFFIC SIGN, PER CITY OF RIVERSIDE STD. DWG #666.	4 Each
(3)	SANDBLAST CONFLICTING STRIPING.	600 LF
	REMOVE EXISTING CONFLICTING REFLECTIVE PAVEMENT MARKERS.	30 SF
(4)	INSTALL 12" SOLID WHITE THERMOPLASTIC MARKING.	550 LF
(5)	INSTALL 8" SOLID WHITE THERMOPLASTIC CHANNELIZING STRIPE–DETAIL 38.	150 LF
(6)	PAINT DOUBLE YELLOW STRIPE–DETAIL 21.	75 LF
(7)	INSTALL 8" SOLID WHITE THERMOPLASTIC CHANNELIZING STRIPE–DETAIL 38A.	110 LF
(8)	PAINT DOUBLE YELLOW MEDIAN STRIPE–DETAIL 29.	15 LF
(9)	PAINT 6" WHITE BIKE LANE DROP STRIPE–DETAIL 39A.	200 LF
(10)	PAINT MEDIAN NOSE YELLOW, PER CITY OF RIVERSIDE STD.	25 LF

SEAL: REGISTERED PROFESSIONAL ENGINEER — ROBERT KAHN — No. 20285 — Exp. 9/30/05 — CIVIL — STATE OF CALIFORNIA

RK engineering group, inc.
TRAFFIC ENGINEERING · DESIGN SERVICES
20201 S.W. Birch Street, Suite 250 · Newport Beach, CA 92660
Phone: (949) 474-0809 Fax: (949) 474-0902
ROBERT KAHN R.C.E. No. 20285 Date 9/6/02 Exp. 9/30/05

PREPARED BY: R.C.E. NO. DATE

MARK	REVISIONS	APPR.	DATE

DESIGNED BY JR DRAWN BY JR CHECKED BY RK

CITY OF RIVERSIDE, CALIFORNIA
DEPARTMENT OF PUBLIC WORKS

APPROVED BY	BY	DATE
DEPUTY P.W. DIR./ENG.		
PRINCIPAL ENGINEER		9/18/02
P.W. INSPECTOR		9/24/02
TRAFFIC DIVISION		9/18/02

APPROVED BY: DIRECTOR OF PUBLIC WORKS DATE 9/24/02

TRAFFIC SIGNING AND STRIPING PLAN

TRAUTWEIN ROAD AND PLAZA WEST

SCALE: 1" = 40'

ACCOUNT NO.: XXXX

XL-469

SHEET 1 OF 1

FILE NAME: 10290201-SHT3D.DWG

JN: 1029-02-01

10290201-SHT3D.DWG 09/05/02-ET