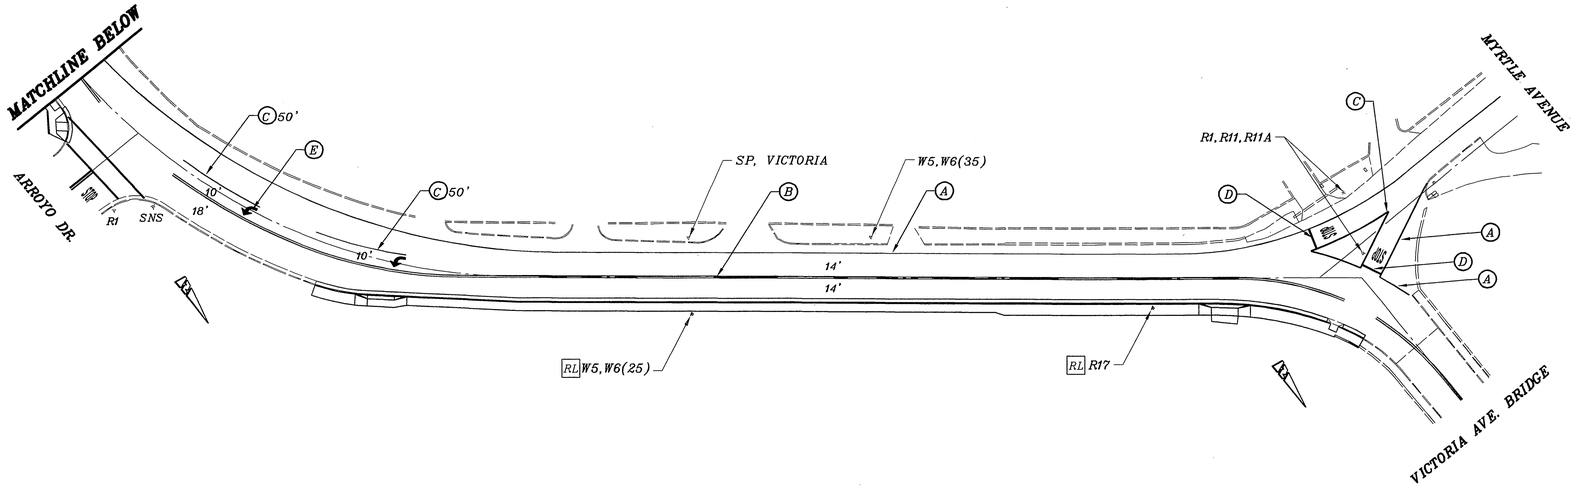

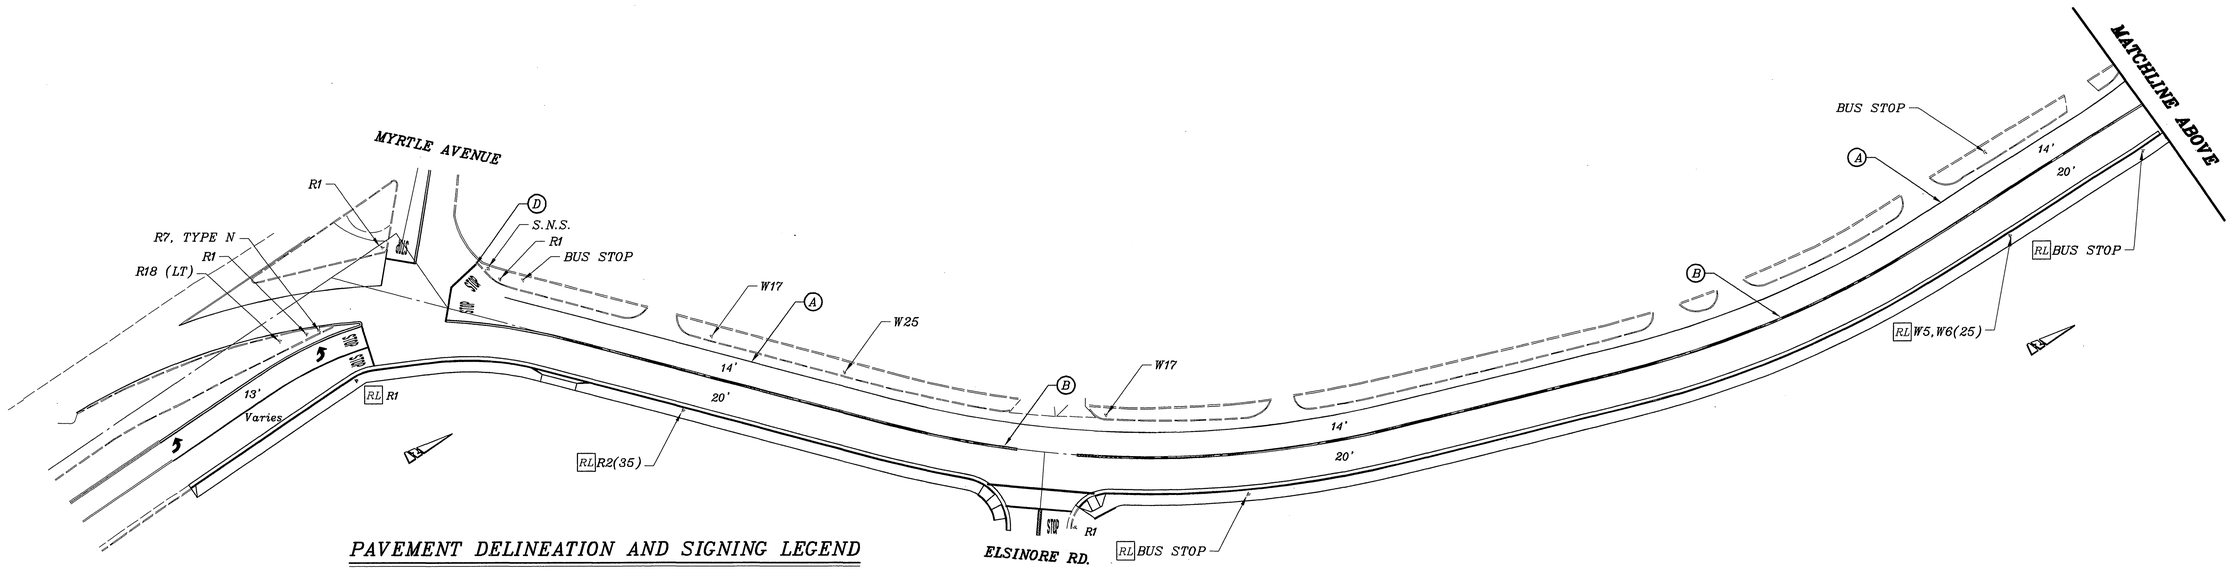

PAVEMENT DELINEATION AND SIGNING LEGEND

- INDICATES STRIPING AND PAVEMENT MARKINGS TO BE INSTALLED.
- INDICATES STRIPING AND PAVEMENT MARKINGS TO REMAIN.
- (A) 4" SOLID WHITE STRIPE (STD. PLAN A20A)
- (B) 4" DOUBLE YELLOW STRIPE (STD. PLAN A20A, DETAIL 21)
- (C) 8" SOLID WHITE STRIPE (STD. PLAN A20D, DETAIL 38A)
- (D) 12" SOLID WHITE STRIPE (STD. PLAN A24E) THERMOPLASTIC
- (E) SOLID WHITE ARROW (STD. PLAN A24A, TYPE IV) THERMOPLASTIC

MARK	REVISIONS	APPR.	DATE

DESIGNED BY MAC DRAWN BY MAC CHECKED BY

CITY OF RIVERSIDE, CALIFORNIA
DEPARTMENT OF PUBLIC WORKS

	APPROVED BY	BY	DATE
PRINCIPAL ENGINEER		PH	6/7/05
TRAFFIC DIVISION			6/7/05

APPROVED BY CITY ENGINEER
DATE 6/8/05

STRIPING PLAN

VICTORIA AVENUE
MYRTLE AVENUE TO MYRTLE AVENUE

SCALE: 1" = 40'

ACCT. NO. 9582327152-44022300

XL-497

SHEET 1 OF 1

FILE NAME: XL497.DWG