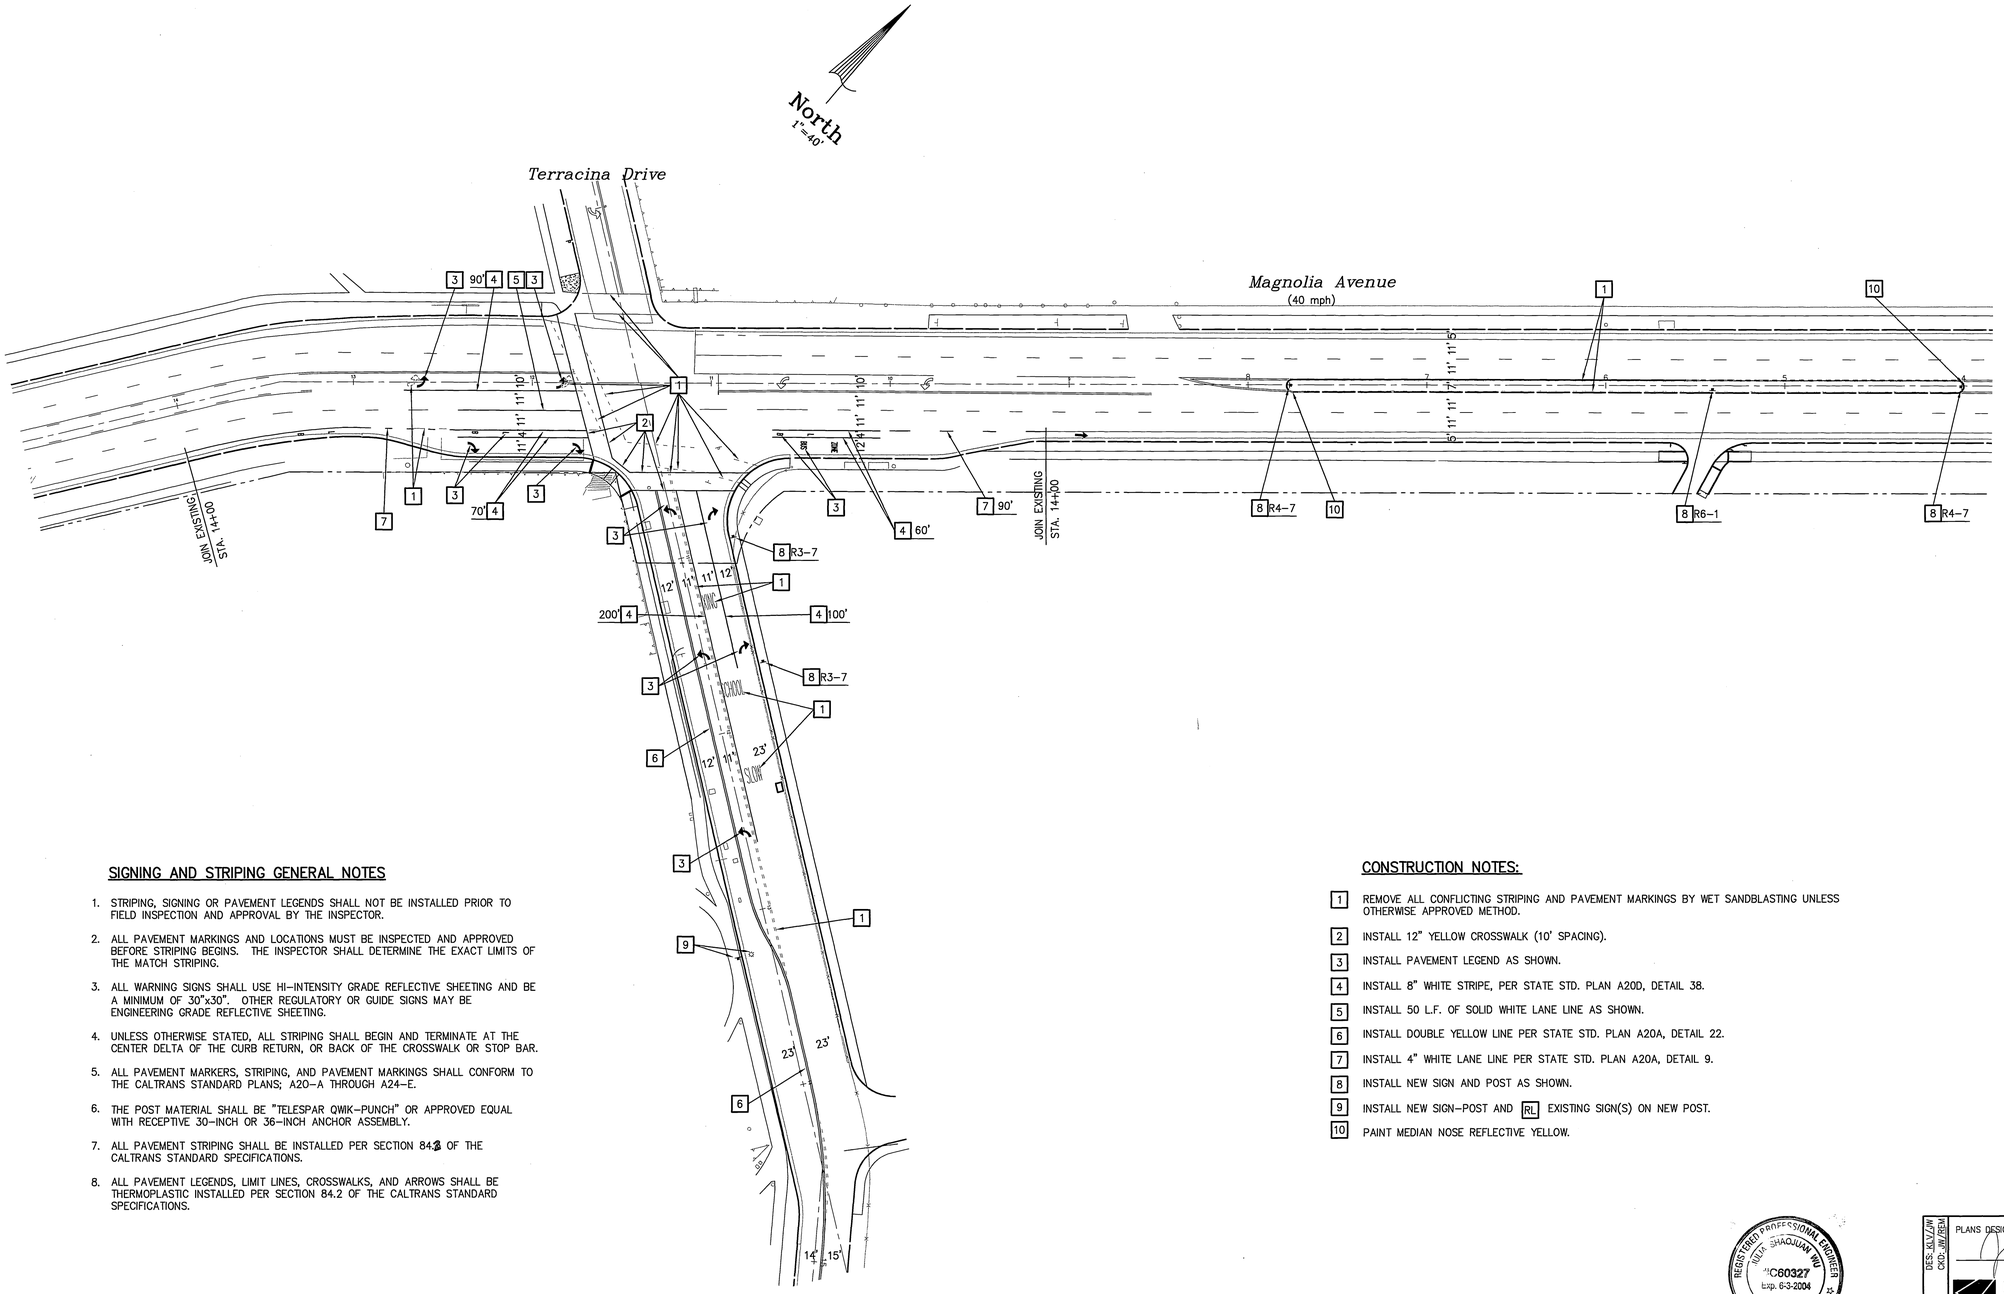


## SIGNING AND STRIPING GENERAL NOTES

1. STRIPING, SIGNING OR PAVEMENT LEGENDS SHALL NOT BE INSTALLED PRIOR TO FIELD INSPECTION AND APPROVAL BY THE INSPECTOR.
2. ALL PAVEMENT MARKINGS AND LOCATIONS MUST BE INSPECTED AND APPROVED BEFORE STRIPING BEGINS. THE INSPECTOR SHALL DETERMINE THE EXACT LIMITS OF THE MATCH STRIPING.
3. ALL WARNING SIGNS SHALL USE HI-INTENSITY GRADE REFLECTIVE SHEETING AND BE A MINIMUM OF 30"x30". OTHER REGULATORY OR GUIDE SIGNS MAY BE ENGINEERING GRADE REFLECTIVE SHEETING.
4. UNLESS OTHERWISE STATED, ALL STRIPING SHALL BEGIN AND TERMINATE AT THE CENTER DELTA OF THE CURB RETURN, OR BACK OF THE CROSSWALK OR STOP BAR.
5. ALL PAVEMENT MARKERS, STRIPING, AND PAVEMENT MARKINGS SHALL CONFORM TO THE CALTRANS STANDARD PLANS; A20-A THROUGH A24-E.
6. THE POST MATERIAL SHALL BE "TELESPAR QWIK-PUNCH" OR APPROVED EQUAL WITH RECEPTIVE 30-INCH OR 36-INCH ANCHOR ASSEMBLY.
7. ALL PAVEMENT STRIPING SHALL BE INSTALLED PER SECTION 84.2 OF THE CALTRANS STANDARD SPECIFICATIONS.
8. ALL PAVEMENT LEGENDS, LIMIT LINES, CROSSWALKS, AND ARROWS SHALL BE THERMOPLASTIC INSTALLED PER SECTION 84.2 OF THE CALTRANS STANDARD SPECIFICATIONS.

## CONSTRUCTION NOTES:

1. REMOVE ALL CONFLICTING STRIPING AND PAVEMENT MARKINGS BY WET SANDBLASTING UNLESS OTHERWISE APPROVED METHOD.
2. INSTALL 12" YELLOW CROSSWALK (10' SPACING).
3. INSTALL PAVEMENT LEGEND AS SHOWN.
4. INSTALL 8" WHITE STRIPE, PER STATE STD. PLAN A20D, DETAIL 38.
5. INSTALL 50 L.F. OF SOLID WHITE LANE LINE AS SHOWN.
6. INSTALL DOUBLE YELLOW LINE PER STATE STD. PLAN A20A, DETAIL 22.
7. INSTALL 4" WHITE LANE LINE PER STATE STD. PLAN A20A, DETAIL 9.
8. INSTALL NEW SIGN AND POST AS SHOWN.
9. INSTALL NEW SIGN-POST AND RL EXISTING SIGN(S) ON NEW POST.
10. PAINT MEDIAN NOSE REFLECTIVE YELLOW.

**IMPORTANT NOTICE**
Section 4216/4217 of the Government Code requires a Dig Alert Identification Number to be issued before a "Permit to Excavate" will be valid. For your Dig Alert I.D. Number call
**CALL TOLL FREE**
**TWO WORKING DAYS BEFORE YOU DIG**
**UNDERGROUND SERVICE ALERT**
1-800-227-2600

REGISTERED PROFESSIONAL ENGINEER — ALEX SHAOQUAN WU — C60327 — Exp. 6-3-2004 — CIVIL — STATE OF CALIFORNIA

PLANS DESIGNED BY: 3/17/06 DATE

Katz, Okitsu & Associates
Traffic Engineers and Transportation Planners
685 E. CARNEGIE DRIVE, SUITE 125
SAN BERNARDINO, CA 92408
Tel: 909.890.9693 Fax: 909.890.9694
www.katzokitsu.com

DES. KN/JW
CKD. JW/SGH
FLD. KN/
BAS. KN/

| MARK | REVISIONS | APPR. | DATE |
|---|---|---|---|
| | | | |

DESIGNED BY ____ DRAWN BY ____ CHECKED BY ____

CITY OF RIVERSIDE, CALIFORNIA
DEPARTMENT OF PUBLIC WORKS

| APPROVED BY | BY | DATE |
|---|---|---|
| PRINCIPAL ENGINEER | | 4/3/06 |
| TRAFFIC DIVISION | | 3/27/06 |
| PUBLIC UTILITIES | | |

APPROVED BY ____ CITY ENGINEER
DATE 4/4/06

SIGNING AND STRIPING PLAN

**MAGNOLIA AVENUE AT TERRACINA DRIVE**

1" = 20'

ACCT. NO.
XL-501
SHEET 1 OF 1
FILE NAME:

J:\counties\Riverside\1A4947 RCC\KOA\2nd Sub 9-16-05\MagnoliaTerraSS.dwg, 3/17/2006 2:56:39 PM, mplomk