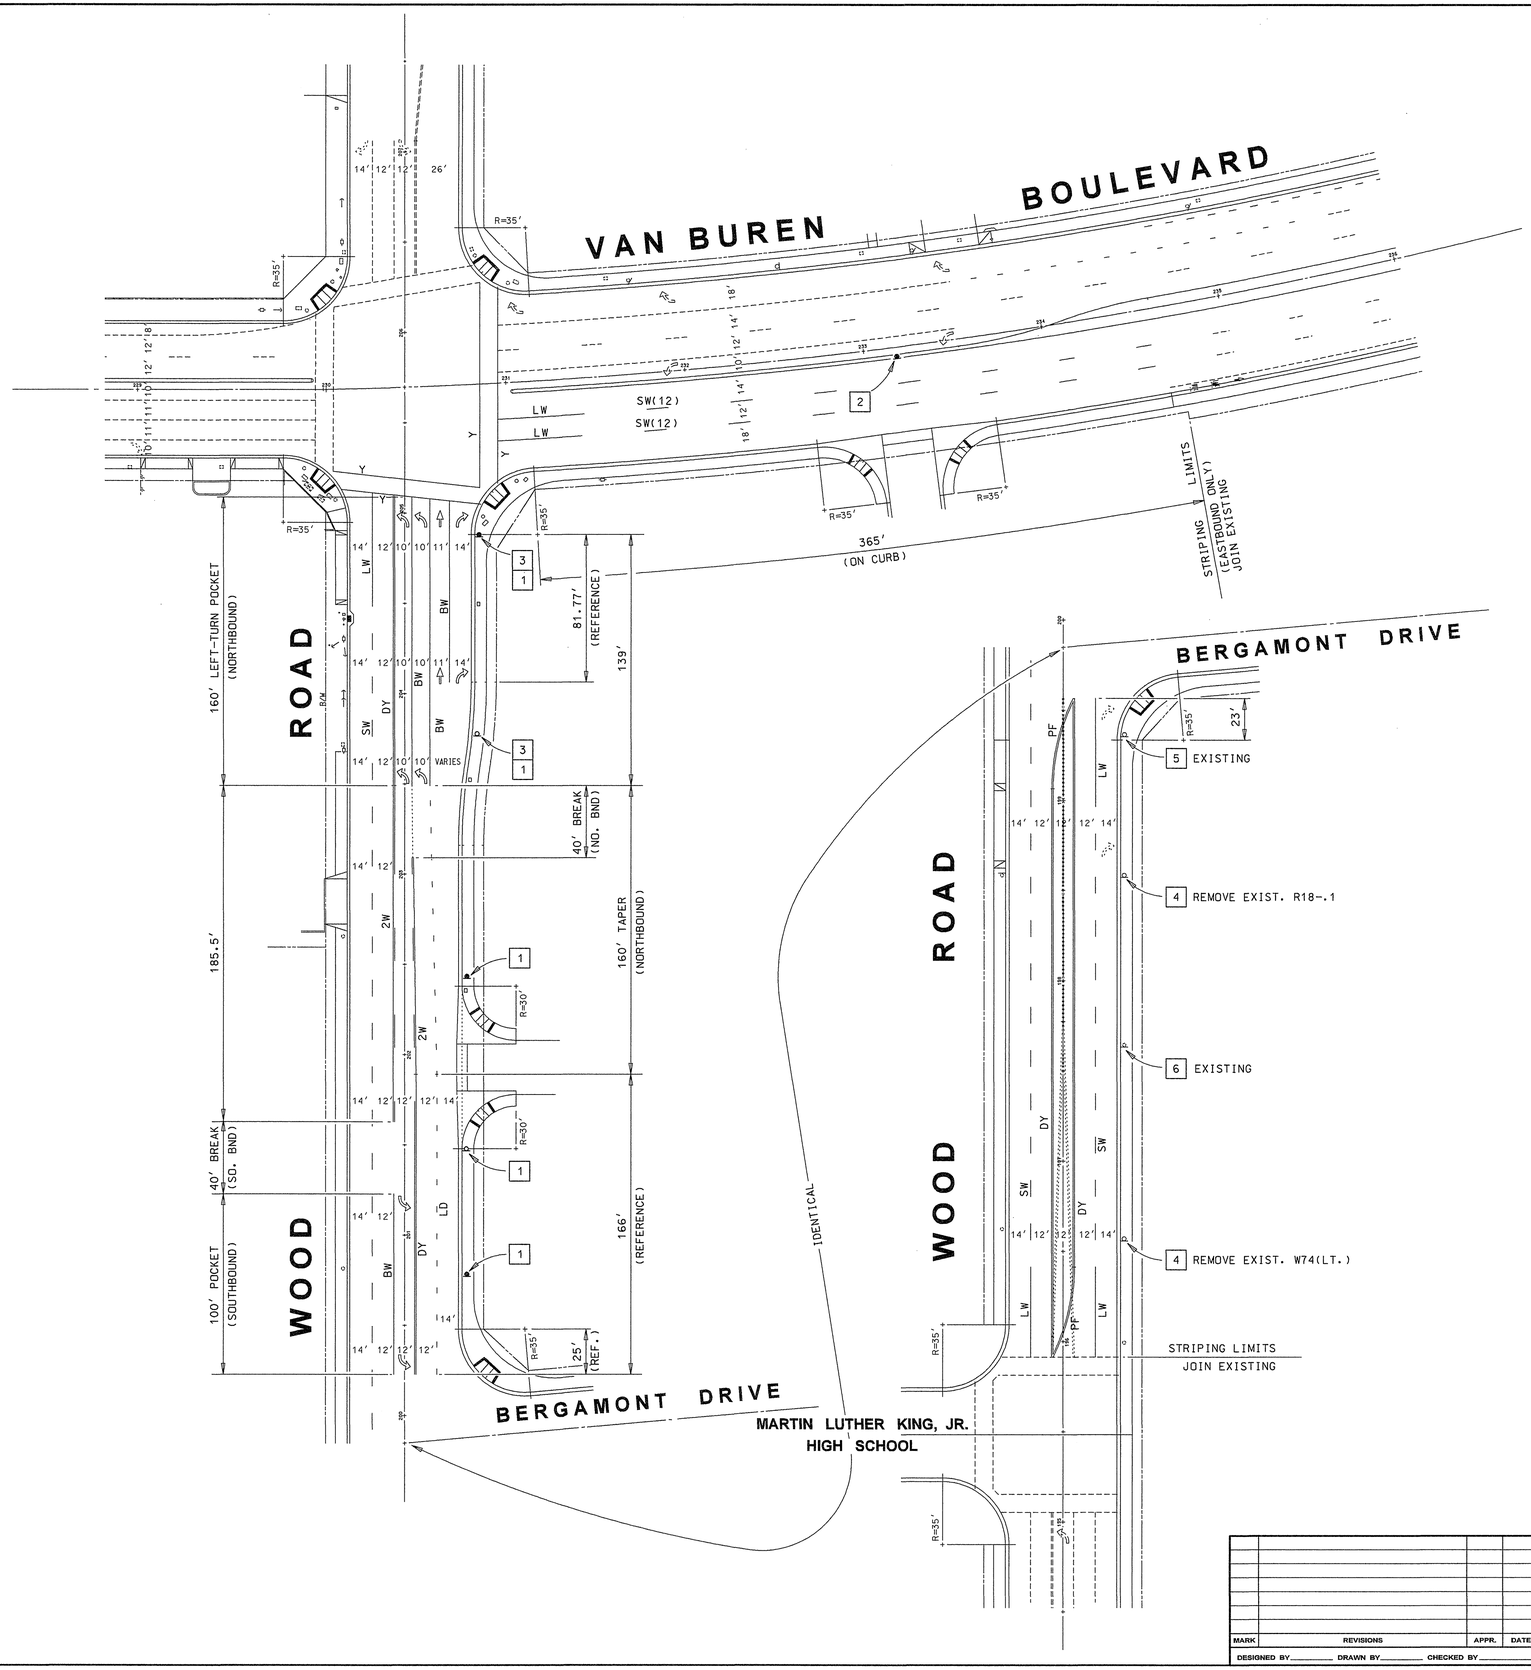

NOTES

1. PAVEMENT MARKING STENCILS SHALL MATCH CITY STENCILS EXACTLY.
2. ALL STRIPING AND MARKINGS NOT CONFORMING TO THIS PLAN SHALL BE REMOVED BY SANDBLASTING AS DIRECTED BY THE ENGINEER.
3. ALL STRIPING AND MARKINGS SHALL BE THERMOPLASTIC.
4. STRIPING LAYOUT SHALL BE APPROVED BY THE ENGINEER PRIOR TO PAINTING. CONTACT THE ENGINEER 48 HOURS PRIOR TO LAYOUT.
5. STRIPING LAYOUT SHALL BE SUPPLEMENTED WITH RAISED PAVEMENT MARKERS PER DETAILS IN THE CALTRANS STANDARD PLANS A-20-A, A-20-B, A-20-C AND A-20-D.
6. DOUBLE YELLOW STRIPES SHALL HAVE 3" PAINTED BLACK LINE SEPARATING YELLOW LINES.
7. CROSSWALKS SHALL HAVE 10 FEET BETWEEN 12" WHITE STRIPES AND SHALL START AT HALF-DELTA, UNLESS OTHERWISE DIMENSIONED.
8. CROSSWALKS SHALL HAVE 10 FEET BETWEEN 12" WHITE STRIPES
9. CONTRACTOR SHALL FURNISH AND INSTALL THE REQUIRED QUANTITIES OF SIGNS, SIGN POSTS AND PAVEMENT MARKINGS AS NOTED HEREON AT THE DIRECTION OF THE ENGINEER.
10. R28 SIGNS SHALL BE MOUNTED AT 30 DEGREES TO CURB LINE.

SIGNAGE LEGEND

ITEM	DESCRIPTION	SIZE
1	R28(S) SIGN *	12" X 18"
2	R10-1 SIGN	36" X 12"
3	R18.2.1(RT.) SIGN	36"
4	W74(RT.) SIGN	48"
5	R66 SIGN	24" X 36"
6	R26 SIGN	12" X 18"

* DOUBLE ARROW UNLESS OTHERWISE NOTED

⊳ SIGN ON LIGHT POLE

⊳ SIGN ON STEEL POST

SANDBLAST SCHEDULE

ITEM	QTY.	SQ.FT.
DOUBLE YELLOW	550 LF	550
8" WHITE	100 LF	67
8" LANE DROP	200 LF	28
TYPE IV ARROW	2 EA	30

STRIPING & MARKINGS LEGEND

DY	=	DOUBLE YELLOW (22)
2W	=	TWO-WAY LEFT TURN (32)
PF	=	50' PARABOLIC FLARE
Y	=	12" YELLOW
BW	=	8" BARRIER WHITE (38)
LD	=	8" WHITE LANE DROP (37B)
LW	=	50' LONG 4" LEAD WHITE (9)
SW	=	4" SKIP WHITE (9)
SW(12)	=	4" SKIP WHITE (12)
ES	=	4" WHITE EDGE STRIPE (27B)
⇦	=	STATE TYPE I ARROW
⇨	=	STATE TYPE IV TURN ARROW
-------	=	EXISTING STRIPING TO REMAIN
.....	=	CONSTRUCTION LINES

( ) INDICATES DETAIL PER CALTRANS STANDARD PLANS A20A, A20B, A20C AND A20D

SCALE: 1" = 40'

0 20 40 80 120 160
GRAPHIC SCALE

REGISTERED PROFESSIONAL ENGINEER WARREN C. SIECKE No. 18707 Exp. 6-30-07 CIVIL STATE OF CALIFORNIA

PREPARED BY
Warren C. Siecke
TRANSPORTATION & TRAFFIC ENGINEERING
20142 CANYON DRIVE
YORBA LINDA, CALIFORNIA 92886
(714) 970-6247
Warren C. Siecke 9/7/05
WARREN C. SIECKE R.C.E. NO. 18707

MARK	REVISIONS	APPR.	DATE

DESIGNED BY ____ DRAWN BY ____ CHECKED BY ____

CITY OF RIVERSIDE, CALIFORNIA
DEPARTMENT OF PUBLIC WORKS

APPROVED BY	DATE	BY
PRINCIPAL ENGINEER	9-29-05	
TRAFFIC DIVISION	9-21-05	

APPROVED BY
CITY ENGINEER
DATE 9/30/05

STRIPING PLAN

VAN BUREN BOULEVARD & WOOD ROAD

HORIZ. SCALE: 1" = 40' VERT. SCALE: 1" = -

ACCOUNT NO.
XL - 502
SHEET 1 OF 1

FILE: VANWOOD2.DGN EDITED: 02 SEP 05