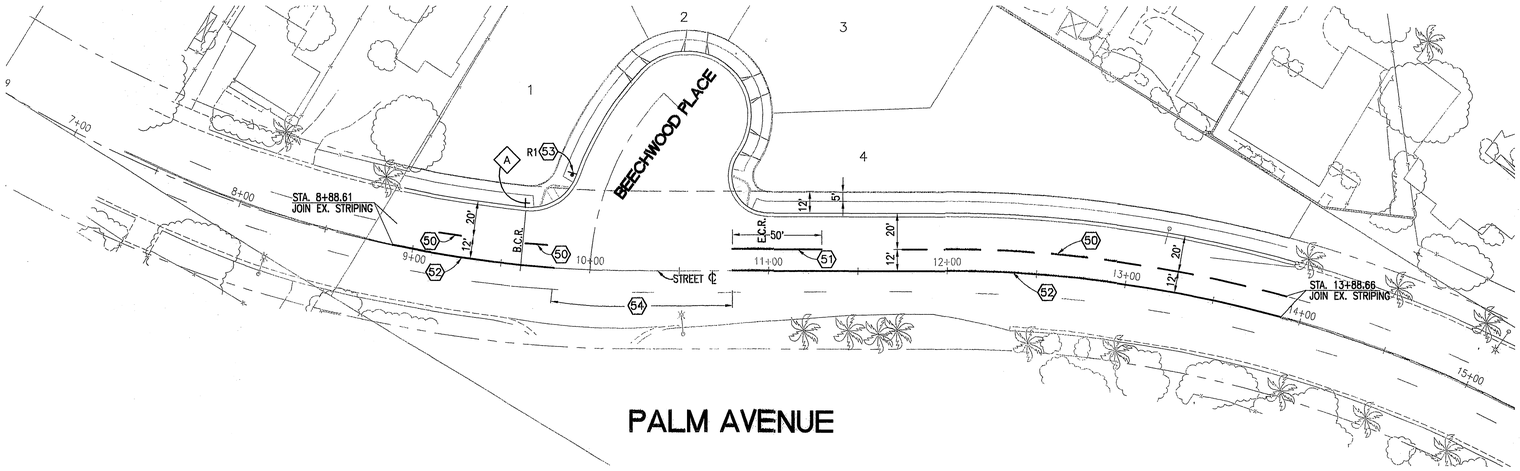

TRAFFIC & STREET NAME SIGN SCHEDULE		
A	BEECHWOOD PLACE	4500
	PALM AVENUE	5200
R1	"STOP" SIGN PER CALTRANS STANDARD SPECIFICATIONS AND STANDARD PLANS.	
	NOTE: INSTALL SIGNS PER CITY OF RIVERSIDE STANDARD DRAWINGS 662 (PVT) & 666.	

SIGNING & STRIPPING CONSTRUCTION NOTES	
No.	DESCRIPTION
50	APPLY 4" DASHED WHITE STRIPE PER CALTRANS STD. PLAN NO. A20A, DETAIL 9
51	APPLY 4" SOLID WHITE STRIPE (NO DETAIL)
52	APPLY 4" DOUBLE YELLOW STRIPE PER CALTRANS STD. PLAN NO. A20A, DETAIL 21
53	FURNISH AND INSTALL SIGN AS NOTED
54	SANDBLAST & REMOVE EXISTING STRIPING

SIGNING AND STRIPING GENERAL NOTES:

1. ALL PAVEMENT DELINEATION SHALL BE THERMOPLASTIC.
2. ALL LINES AND MARKINGS SHALL CONFORM TO CALTRANS STANDARD PLANS AND SPECIFICATIONS (LATEST EDITION)
3. REMOVAL OF ALL CONFLICTING LINES AND MARKINGS SHALL BE WET SANDBLASTING AND INCLUDES REMOVAL OF RAISED PAVEMENT MARKERS.
4. ALL LANE STRIPPING AT INTERSECTION APPROACHES WITHOUT CROSSWALKS SHALL END AT MIDDLE OF CURVE OF THE CURB RETURN
5. ALL LANE LINES AT INTERSECTION APPROACHES SHALL BEGIN WITH 50 FEET OF 4-INCH SOLID WHITE LINE.
6. LANE WIDTHS SHALL BE MEASURED BETWEEN CENTER LINES OF EACH ADJACENT SINGLE OR DOUBLE STRIPE OR TOP OF CURB AS APPROPRIATE.
7. ALL MATERIALS AND EQUIPMENT SHALL BE FURNISHED AND INSTALLED BY THE CONTRACTOR

BENCHMARK

A BRASS DISC IN A WELL MONUMENT, IS STAMPED "I6-C2", LOCATED AT THE CENTERLINE INTERSECTION OF PALM AVENUE AND PINE STREET

ELEV. 773.826

SCALE: 1" = 40'

GRAPHIC SCALE

40 0 20 40 80 160

(IN FEET)
1 inch = 40 ft.

Underground Service Alert
Call: TOLL FREE
-800-227-2600
DIAL BEFORE YOU DIG
TWO WORKING DAYS BEFORE YOU DIG
A PUBLIC SERVICE BY UNDERGROUND SERVICE ALERT

CITY OF RIVERSIDE WATER DEPT.
MW 7/19/06
APPROVED BY

CITY OF RIVERSIDE ELECTRICAL DEPT.
7/19/06
APPROVED BY

REGISTERED PROFESSIONAL ENGINEER MARK T. MIKAMI No. 045985 Exp. 12/31/06 CIVIL STATE OF CALIFORNIA

WILSON MIKAMI CORPORATION
3 PETERS CANYON, SUITE 110
IRVINE, CA 92606
T: 949-679-0090
CITY OF RIVERSIDE BUSINESS TAX CERTIFICATE # 116925, EXPIRES 07/22/06

PREPARED UNDER THE SUPERVISION OF:
MARK T. MIKAMI
REGISTERED CIVIL ENGINEER NO. 45985
REGISTRATION EXPIRES: 12/31/06
Date: 6/30/06

MARK	REVISIONS	APR.	DATE:

DESIGNED BY: ECS CHECKED BY: MTM

CITY OF RIVERSIDE, CALIFORNIA
PUBLIC WORKS DEPARTMENT

APPROVED BY:	BY:	DATE:
PRINCIPAL ENG.		8/3/06
TRAFFIC DIVISION		8-1-2006

APPROVED BY:
CITY ENGINEER
DATE 8/7/06

PARCEL MAP 32771
STREET IMPROVEMENT
BEECHWOOD AND PALM AVE.
SIGNING AND STRIPING PLAN

SCALE: AS SHOWN

PW06-0056
DRAWING NUMBER
XL- 515
SHEET 3 OF 3

INDEXED 9-27-06 GH