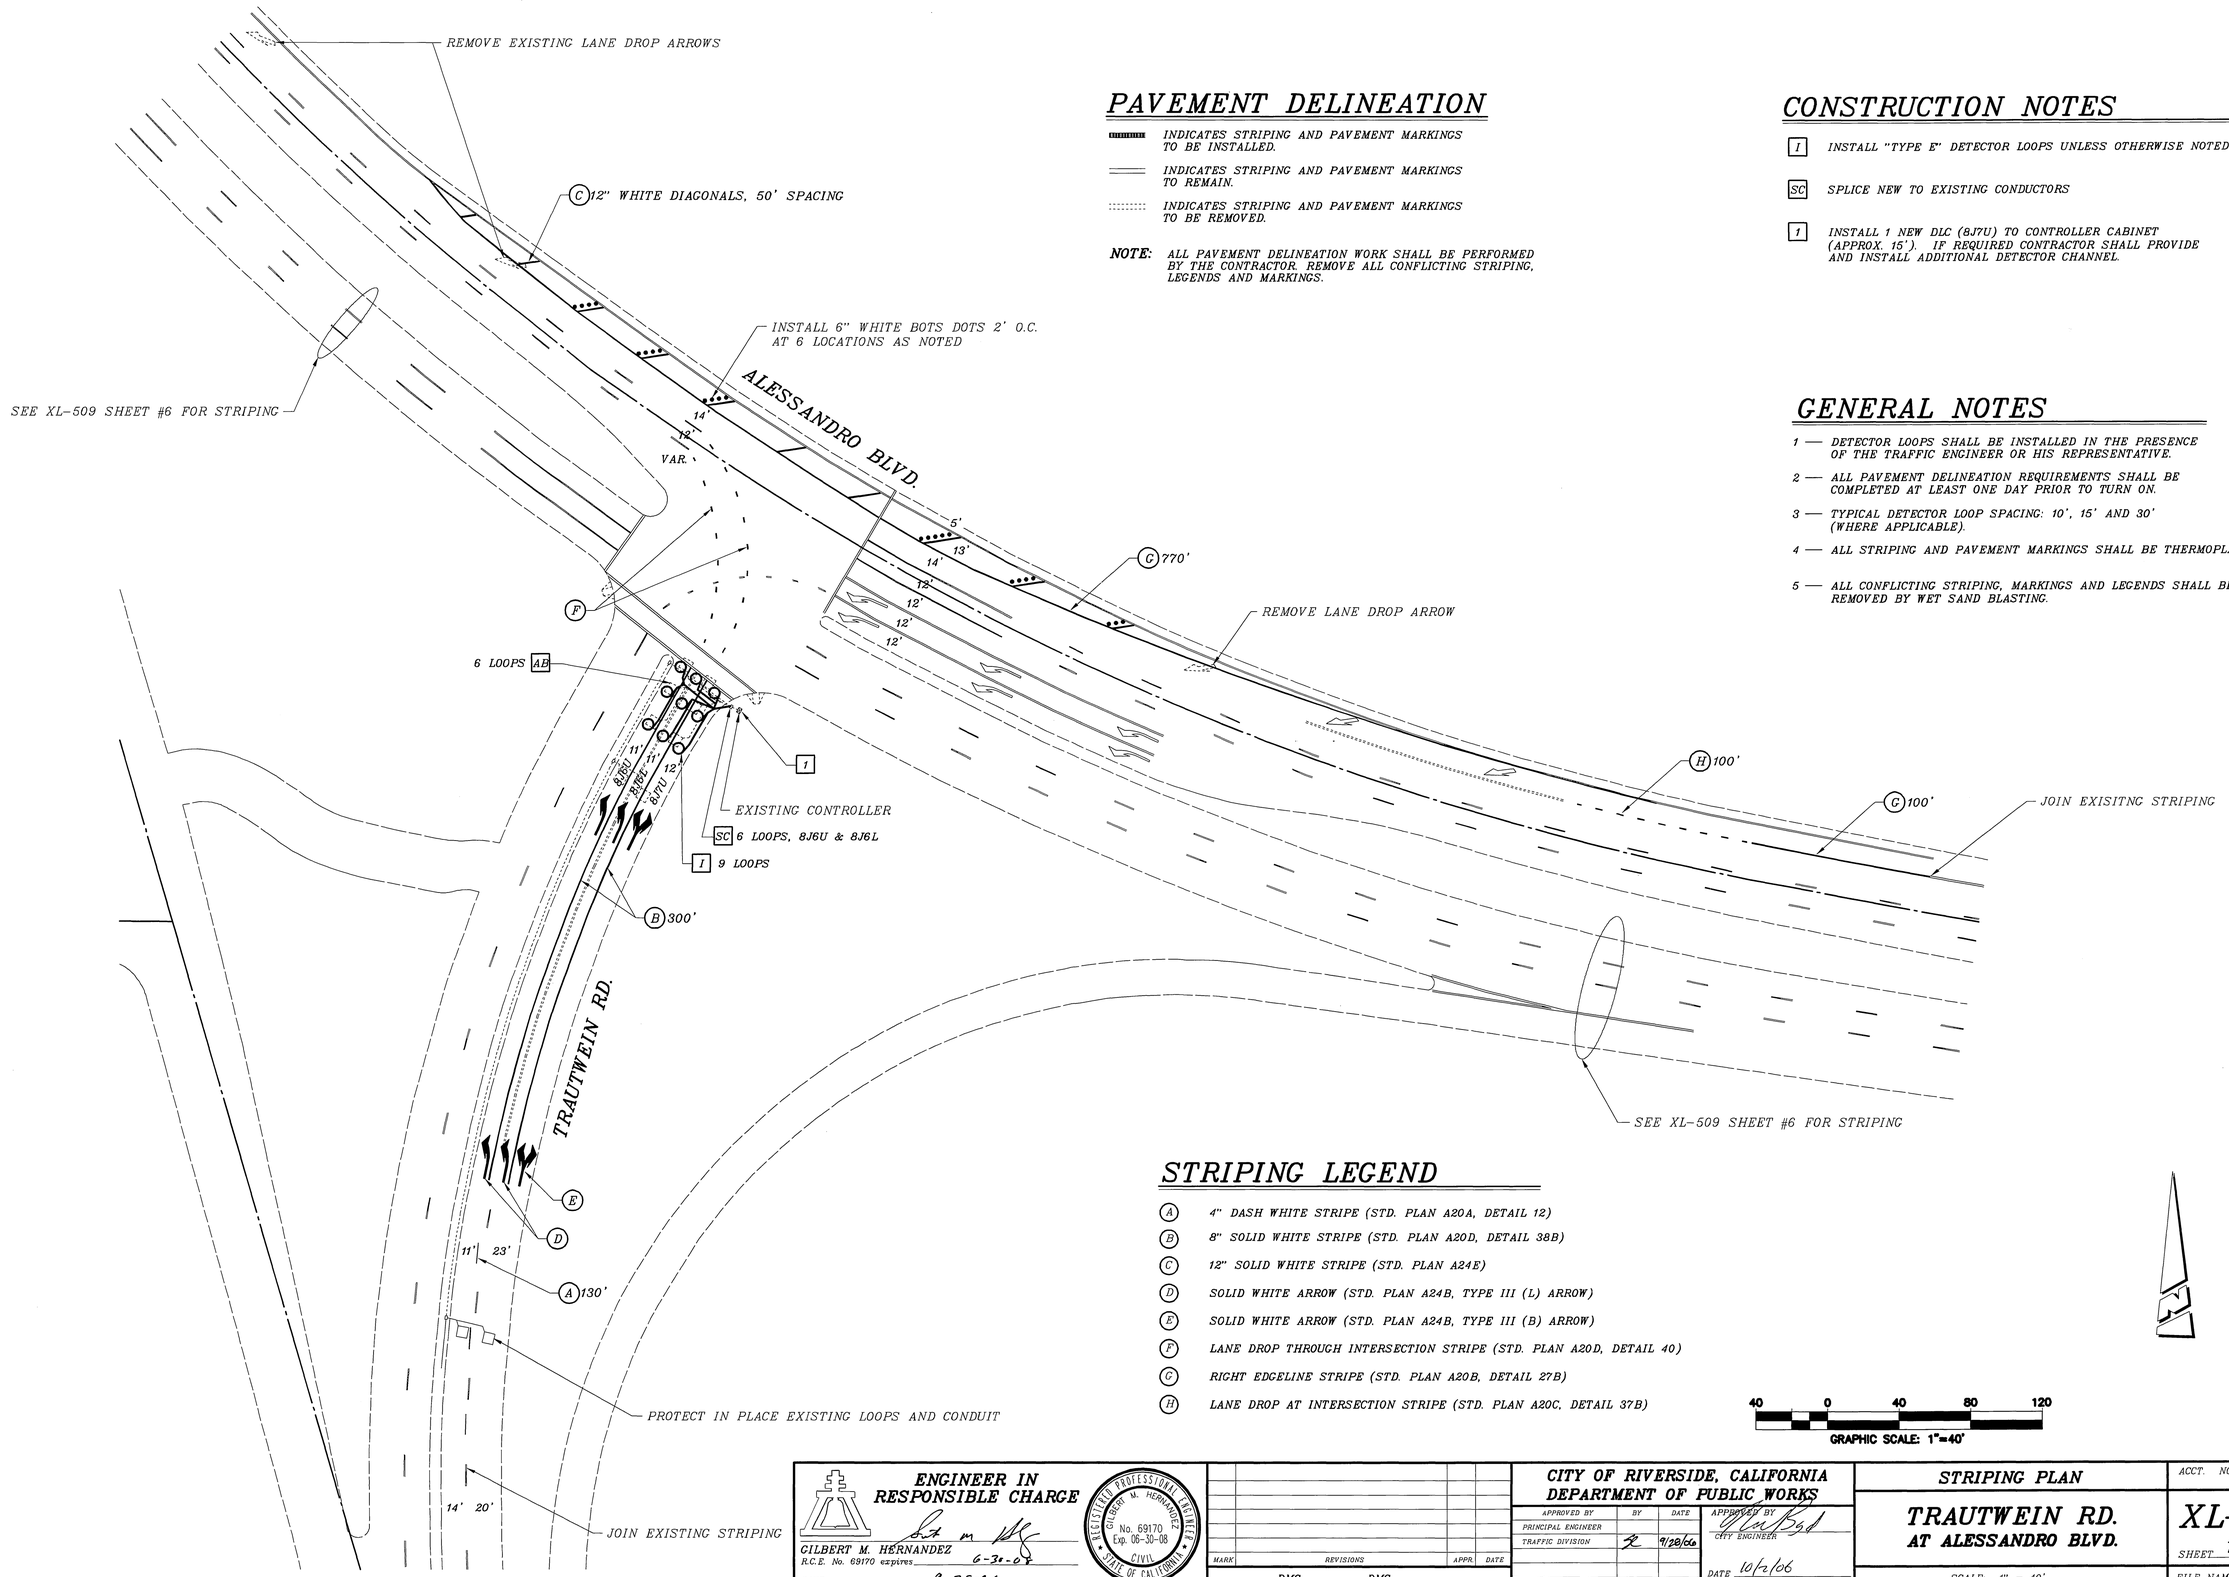

PAVEMENT DELINEATION

INDICATES STRIPING AND PAVEMENT MARKINGS TO BE INSTALLED.

INDICATES STRIPING AND PAVEMENT MARKINGS TO REMAIN.

INDICATES STRIPING AND PAVEMENT MARKINGS TO BE REMOVED.

NOTE: ALL PAVEMENT DELINEATION WORK SHALL BE PERFORMED BY THE CONTRACTOR. REMOVE ALL CONFLICTING STRIPING, LEGENDS AND MARKINGS.

CONSTRUCTION NOTES

[I] INSTALL "TYPE E" DETECTOR LOOPS UNLESS OTHERWISE NOTED.

[SC] SPLICE NEW TO EXISTING CONDUCTORS

[1] INSTALL 1 NEW DLC (8J7U) TO CONTROLLER CABINET (APPROX. 15'). IF REQUIRED CONTRACTOR SHALL PROVIDE AND INSTALL ADDITIONAL DETECTOR CHANNEL.

GENERAL NOTES

1 — DETECTOR LOOPS SHALL BE INSTALLED IN THE PRESENCE OF THE TRAFFIC ENGINEER OR HIS REPRESENTATIVE.

2 — ALL PAVEMENT DELINEATION REQUIREMENTS SHALL BE COMPLETED AT LEAST ONE DAY PRIOR TO TURN ON.

3 — TYPICAL DETECTOR LOOP SPACING: 10', 15' AND 30' (WHERE APPLICABLE).

4 — ALL STRIPING AND PAVEMENT MARKINGS SHALL BE THERMOPLASTIC.

5 — ALL CONFLICTING STRIPING, MARKINGS AND LEGENDS SHALL BE REMOVED BY WET SAND BLASTING.

STRIPING LEGEND

(A) 4" DASH WHITE STRIPE (STD. PLAN A20A, DETAIL 12)

(B) 8" SOLID WHITE STRIPE (STD. PLAN A20D, DETAIL 38B)

(C) 12" SOLID WHITE STRIPE (STD. PLAN A24E)

(D) SOLID WHITE ARROW (STD. PLAN A24B, TYPE III (L) ARROW)

(E) SOLID WHITE ARROW (STD. PLAN A24B, TYPE III (B) ARROW)

(F) LANE DROP THROUGH INTERSECTION STRIPE (STD. PLAN A20D, DETAIL 40)

(G) RIGHT EDGELINE STRIPE (STD. PLAN A20B, DETAIL 27B)

(H) LANE DROP AT INTERSECTION STRIPE (STD. PLAN A20C, DETAIL 37B)

40 0 40 80 120

GRAPHIC SCALE: 1"=40'

ENGINEER IN RESPONSIBLE CHARGE

GILBERT M. HERNANDEZ

R.C.E. No. 69170 expires 6-30-08

DATE 9-28-06

REGISTERED PROFESSIONAL ENGINEER GILBERT M. HERNANDEZ No. 69170 Exp. 06-30-08 CIVIL STATE OF CALIFORNIA

MARK	REVISIONS	APPR.	DATE

DESIGNED BY DMC DRAWN BY DMC CHECKED BY

CITY OF RIVERSIDE, CALIFORNIA
DEPARTMENT OF PUBLIC WORKS

APPROVED BY	BY	DATE
PRINCIPAL ENGINEER		
TRAFFIC DIVISION		9/28/06

APPROVED BY CITY ENGINEER

DATE 10/2/06

STRIPING PLAN

TRAUTWEIN RD. AT ALESSANDRO BLVD.

SCALE: 1" = 40'

ACCT. NO.

XL-527

SHEET 1 OF 1

FILE NAME: XL527.DWG

G:\USER\TRAFFIC\XL-DWGS\XL527.dwg, 09/28/2006 10:33:09 AM, DChapman