0	DRAWN	DATE	CHECK	APPROV.	1	DRAWN	DATE	CHECK	APPROV.	2	DRAWN	DATE	CHECK	APPROV.	3	DRAWN	DATE	CHECK	APPROV.
	MMc	10-'09																	

RIVERSIDE PUBLIC UTILITIES STANDARD DRAWING

WATER
DISTRIBUTION & TRANSMISSION
CONSTRUCTION METHODS

TYPICAL PLAN LAYOUT

DATE: OCT 2009

CWD-010-2

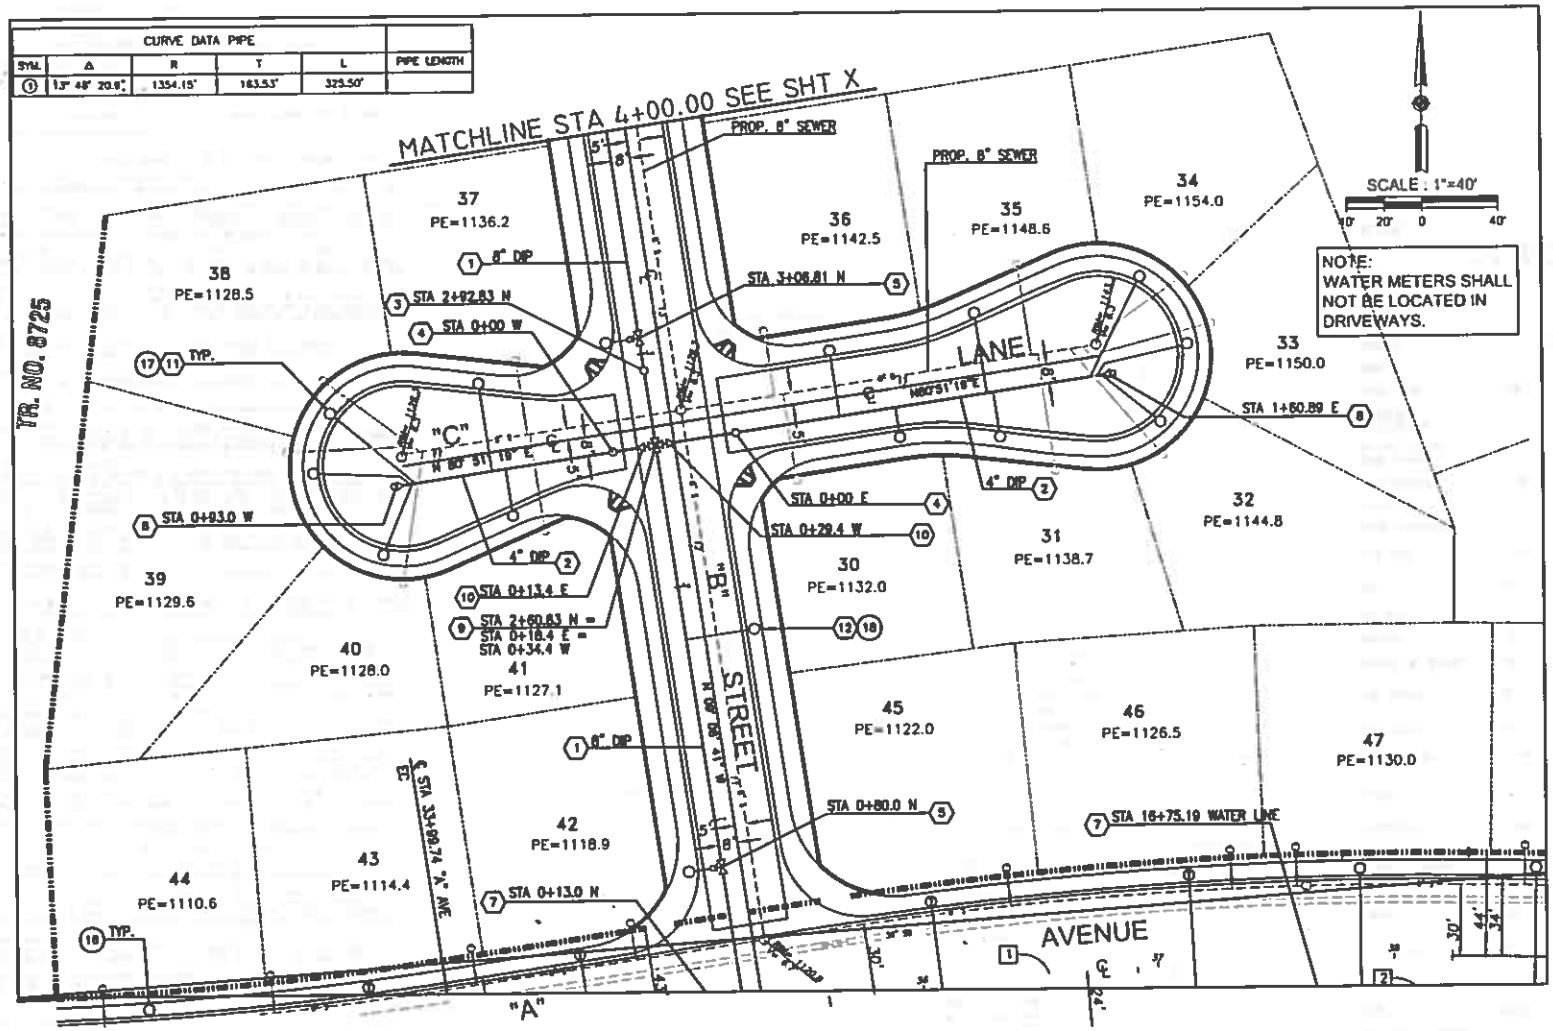

NOTE: THIS SYSTEM SERVED BY ____ ZONE.

UNDERGROUND SERVICE ALERT
CALL TOLL FREE.
1-800
227-2600
TWO WORKING DAYS BEFORE YOU DIG

CITY OF RIVERSIDE
PUBLIC UTILITIES DEPARTMENT
OVERHEAD & UNDERGROUND

APPROVED BY: ____ DATE

APPROVED BY:
FIRE HYDRANT LOCATION ONLY

RIVERSIDE FIRE DEPARTMENT DIVISION OF FIRE PROTECTION ____ DATE

ENGINEERING COMPANY TITLE BLOCK INCLUDE ENGINEER'S SIGNATURE AND STAMP

CITY OF RIVERSIDE
PUBLIC UTILITIES DEPARTMENT
WATER DIVISION

PROJECT NAME
WATER IMPROVEMENT PLANS

SCALE: AS SHOWN

PUWO: XXXX
DRAWING NO
D5-XXXXXX
SHEET 1 OF X
CADME PG.