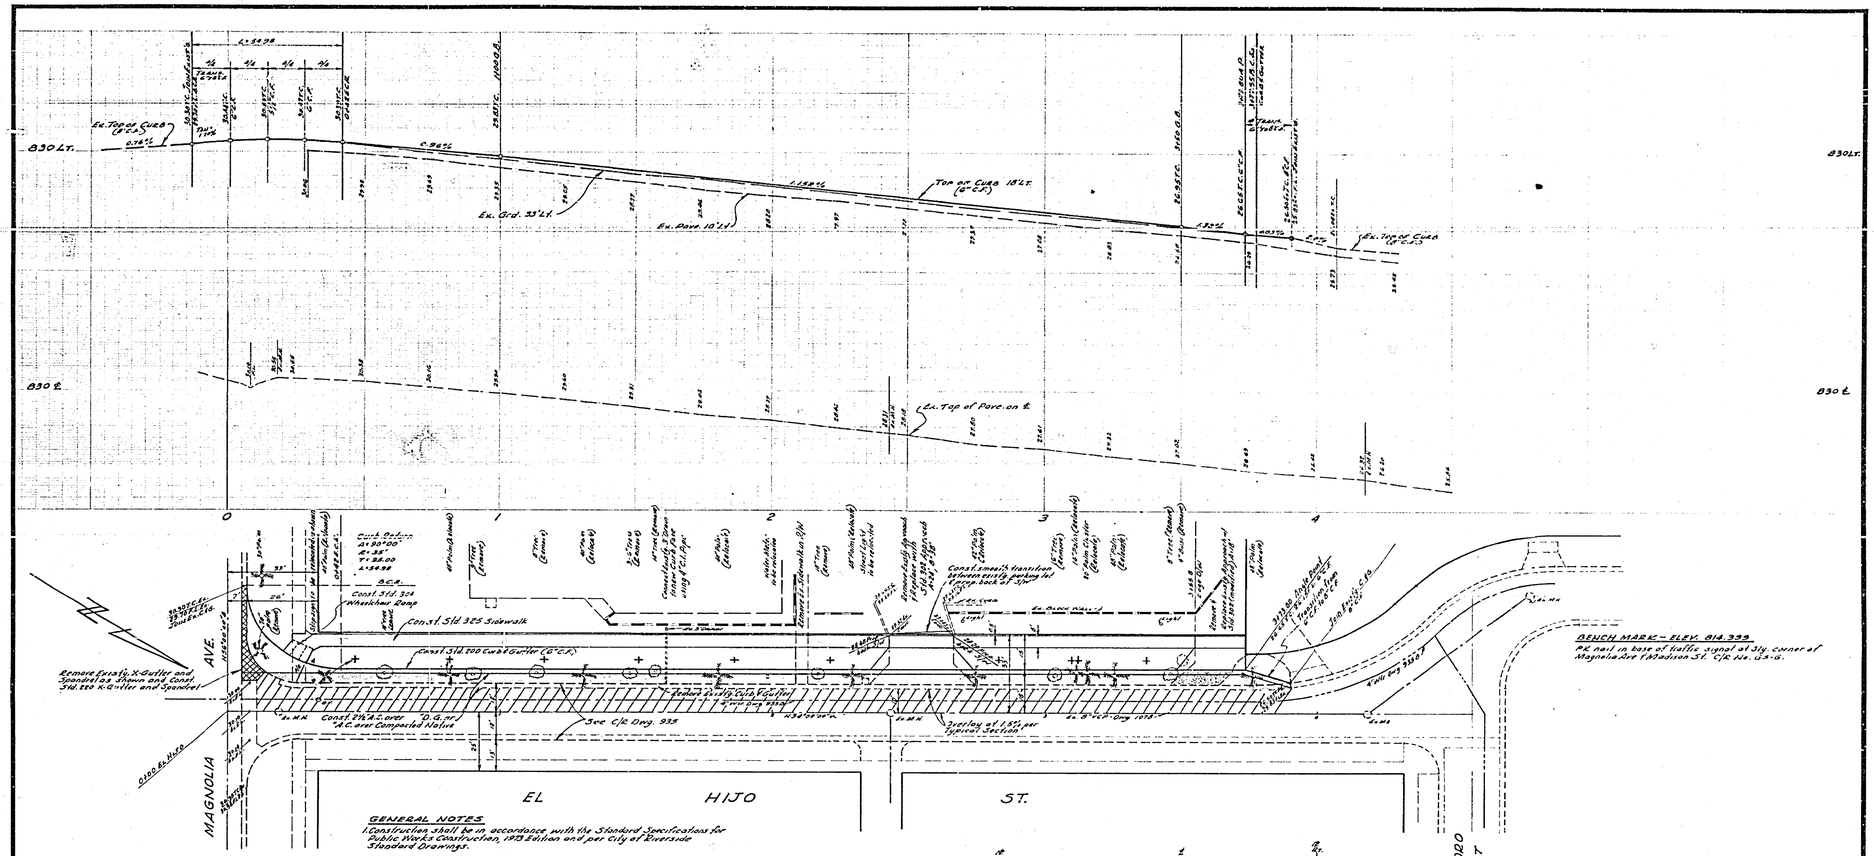
830 Lt.
Ex. Top of Curb (E.C.S.)
Top of Curb 18' Lt.
Ex. Grd. 33' Lt.
Ex. Pave. 10' Lt.
Ex. Top of Pav. on ℄
Remove Ex. 6" X-Gutter and Spandrel as Shown and Const. Std. 200 K-Gutter and Spandrel
Const. Std. 200 Curb & Gutter (6" C.I.P.)
Const. Std. 325 Sidewalk
Const. 2" A.C. over 6" C.A.C. over Compacted Native
See C/L Dwg. 935
Overlay w/ 1/2" A.C. per Typical Section
Const. Std. 304 Wheelchair Ramp
Const. smooth transition between curb parking lot curb back of curb
Const. 6" C.I.P. Curb Face Wall
