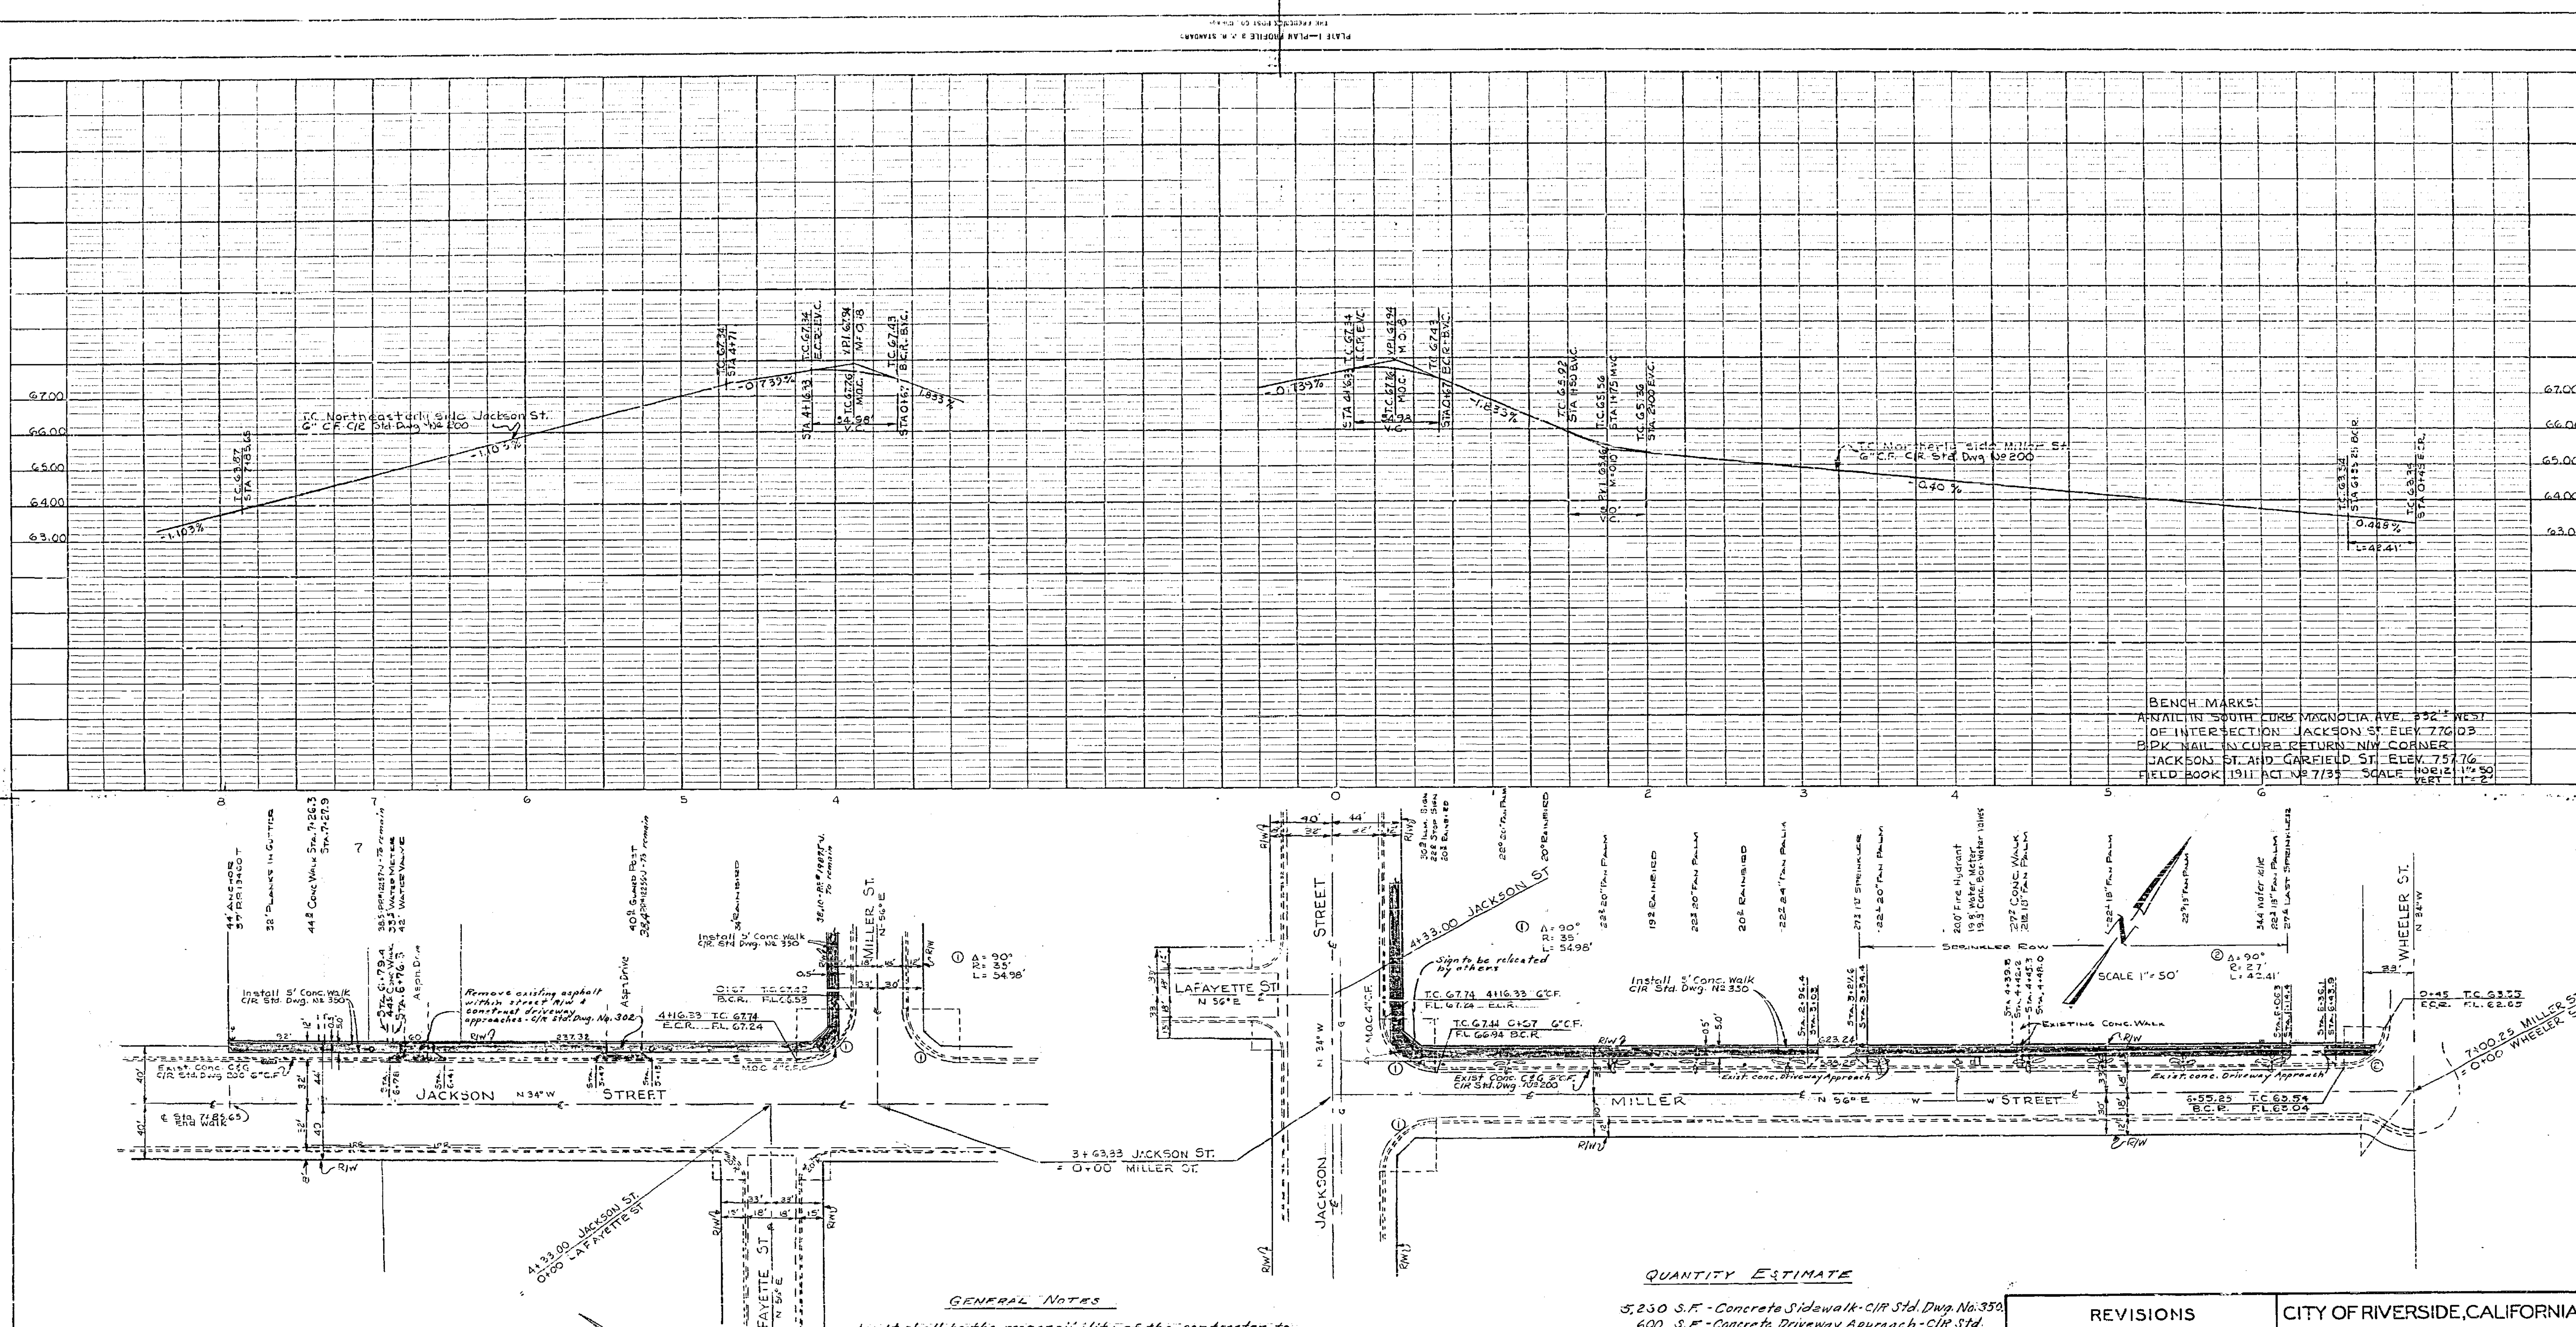

GENERAL NOTES

1. It shall be the responsibility of the contractor to clear the right-of-way in accordance with the provisions of law as it affects each utility including irrigation lines and appurtenances and at no additional cost to the City.
2. Construction shall be in accordance with the City of Riverside Department of Public Works Specifications No. 461 and Standard Drawings.

QUANTITY ESTIMATE

5,250 S.F. - Concrete Sidewalk - C/R Std. Dwg. No. 350.
600 S.F. - Concrete Driveway Approach - C/R Std. Dwg. No. 302.
600 S.F. - Pavement removal

REVISIONS		
MARK	DATE	DESCRIPTION

CITY OF RIVERSIDE, CALIFORNIA
DEPARTMENT OF PUBLIC WORKS

PARKVIEW IMPROVEMENT DISTRICT NO. 3
MILLER STREET BTWN. JACKSON ST. AND WHEELER ST.
JACKSON STREET
FROM 0.00' TO 389.32' N/O MILLER ST.

DESIGNED BY	SUBMITTED BY William D. Gardner	APPROVED BY [signature] DIRECTOR OF PUBLIC WORKS	PROJ. NO. 6005
DRAWN BY FL	PARK DEPT. / TRAFFIC DIV.		R-601
CHECKED BY gm	RECOMMENDED BY [signature] ASSISTANT CITY ENGINEER	DATE 4-5-63	SHEET 1 OF 1

Parkview Hospital

6005