1341, TIE

Street: CHESAPEAKE LANE X-Street: HILLSDALE

OFFICIAL USE ONLY

J.F. Davidson Associates, Inc.
ENGINEERING PLANNING SURVEYING
LANDSCAPE ARCHITECTURE

F.B. 13251-33B

SURVEY OF CENTERLINES 1 TO 3 SHT. 4 OF 8

FOR TRACT 22653-4 W.O. No. 13251 Date 10-3-95

SURVEY PARTY DeLUNA - VILLA REF. A.M.

NOTES:

● - SET 1" I.P. W/L.S. 3018 FLUSH

Δ - FD RAMSET NAIL W/L.S. 3018 TAG ON TOP OF CURB.

▲ - SET RAMSET NAIL ON TOP OF CURB

SURVEY NOTES

CHESAPEAKE LANE @ HILLSDALE ROAD

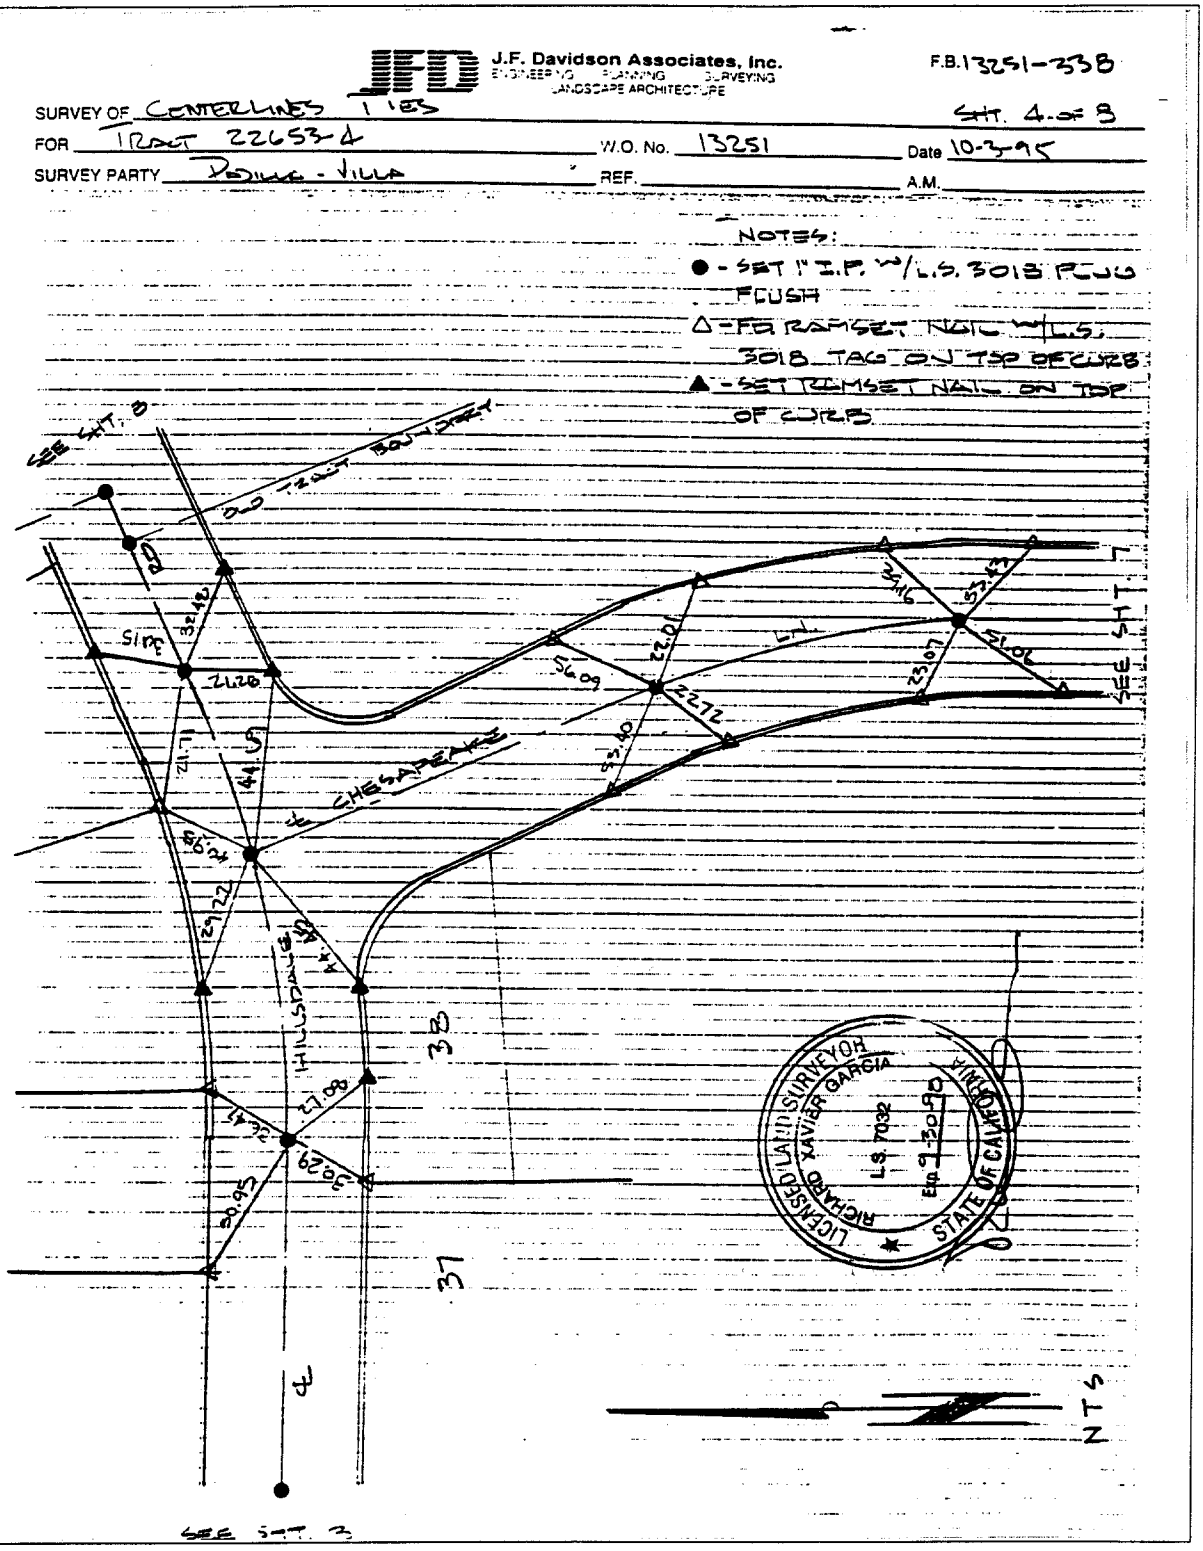

✕ FD. Ramset Nail on T/C ● FD. LD. & TK. on T/C

■ FD. "C" Nail on T/C ○ Set LD. & TK. on T/C

Scale:	**OFFICIAL TIE PLAT** **CITY OF RIVERSIDE**	
Date:		
Drawn by:	*These ties are for the purpose of perpetuating the found monumentation. No claim is made as to the relationship of the points or lines shown hereon to true boundary locations.*	Sheet 1 of 1
W.O.:		File No.:
F.B.:		