CENTERLINE TIES FOR TRACT 33402
HUNSAKER & ASSOCIATES, INC.

13973.TIF

MONUMENT NOTES

● SET 1" IRON PIPE & ALUMINUM CAP STAMPED L.S. 6654.

◓ FOUND 1" IRON PIPE & TAG STAMPED L.S. 5390.

⊙ FOUND NAIL & TAG STAMPED L.S. 5390 IN TOP OF CURB.

ALL TIE POINTS ARE LEAD, TACK & TAG STAMPED L.S. 6654 IN TOP OF CURB UNLESS OTHERWISE NOTED.

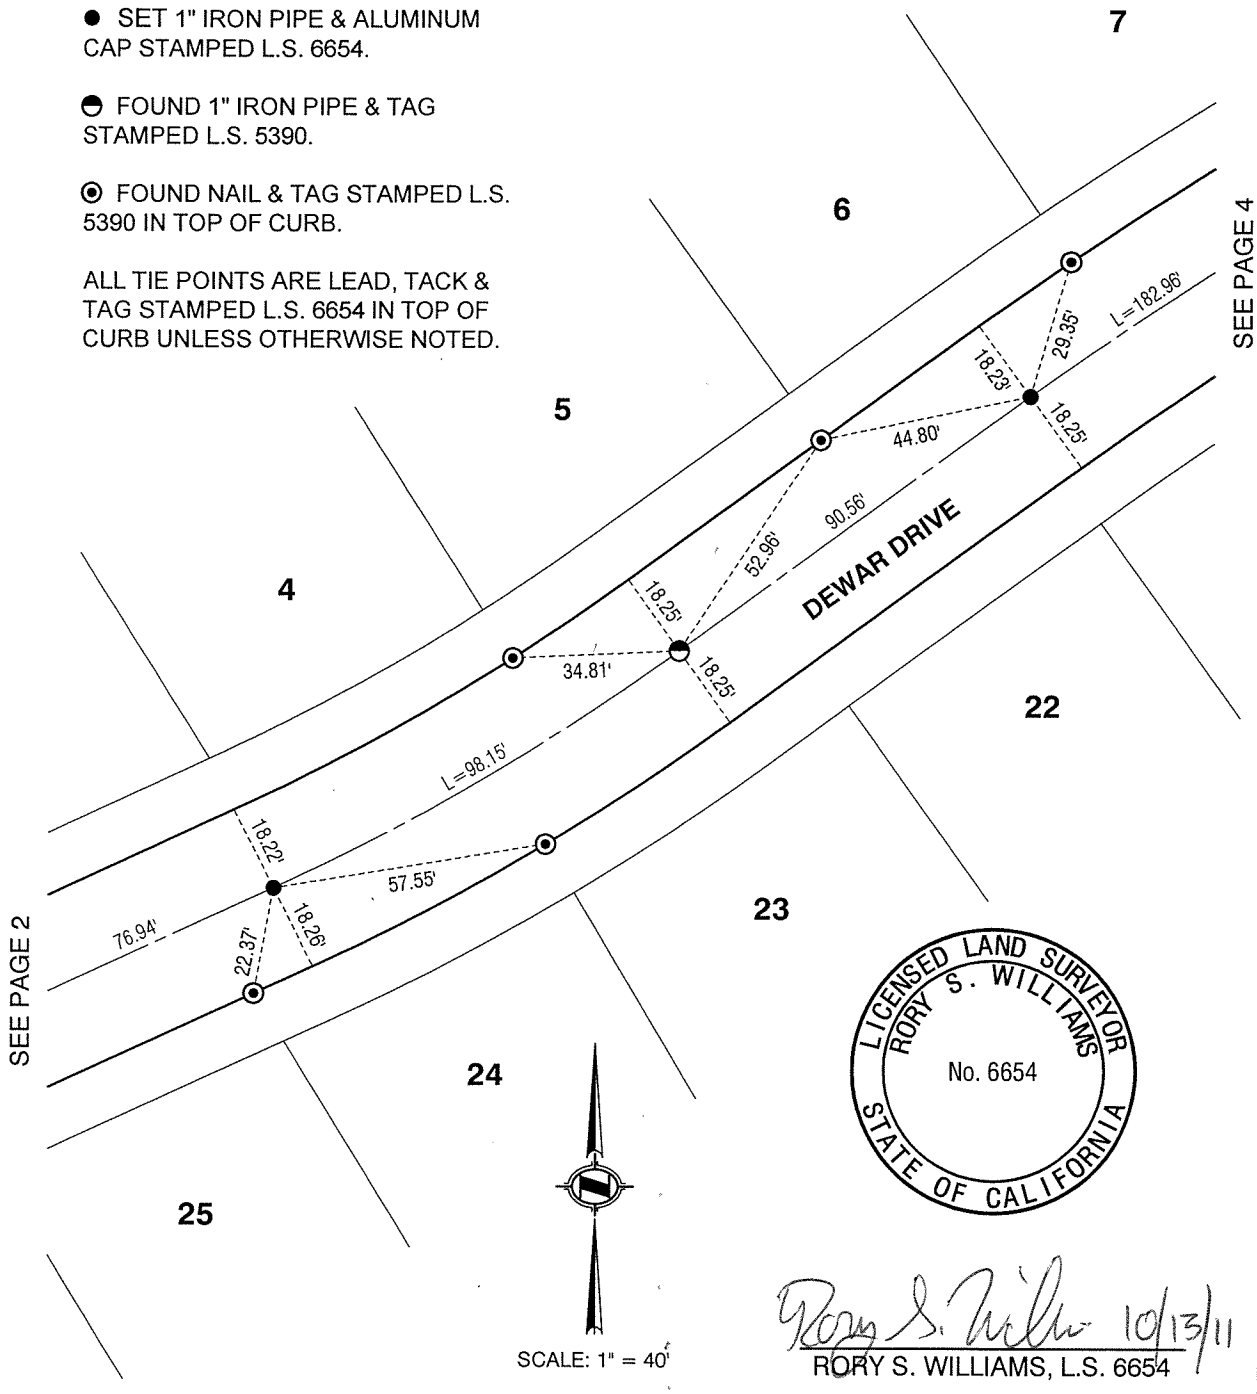

Rory S. Williams 10/13/11
RORY S. WILLIAMS, L.S. 6654

STREET: DEWAR DRIVE

X-STREET: SUMMIT RIDGE

OFFICIAL USE ONLY

SCALE: 1"=20'	**OFFICIAL TIE PLAT** **CITY OF RIVERSIDE**	N W E S
DATE: OCTOBER, 2011		
DRAWN BY:	THESE TIES ARE FOR THE PURPOSE OF PERPETUATING THE FOUND MONUMENTATION. NO CLAIM IS MADE AS TO THE RELATIONSHIP OF THE POINTS OR LINES SHOWN HEREON TO TRUE BOUNDARY LOCATIONS	
F.B.:		SHEET 3 OF 4
SEC: T. 3 S.,R. 6 W		