13978.TIF

Street: CALIFORNIA AVENUE X-Street: SHERMAN DRIVE

OFFICIAL USE ONLY

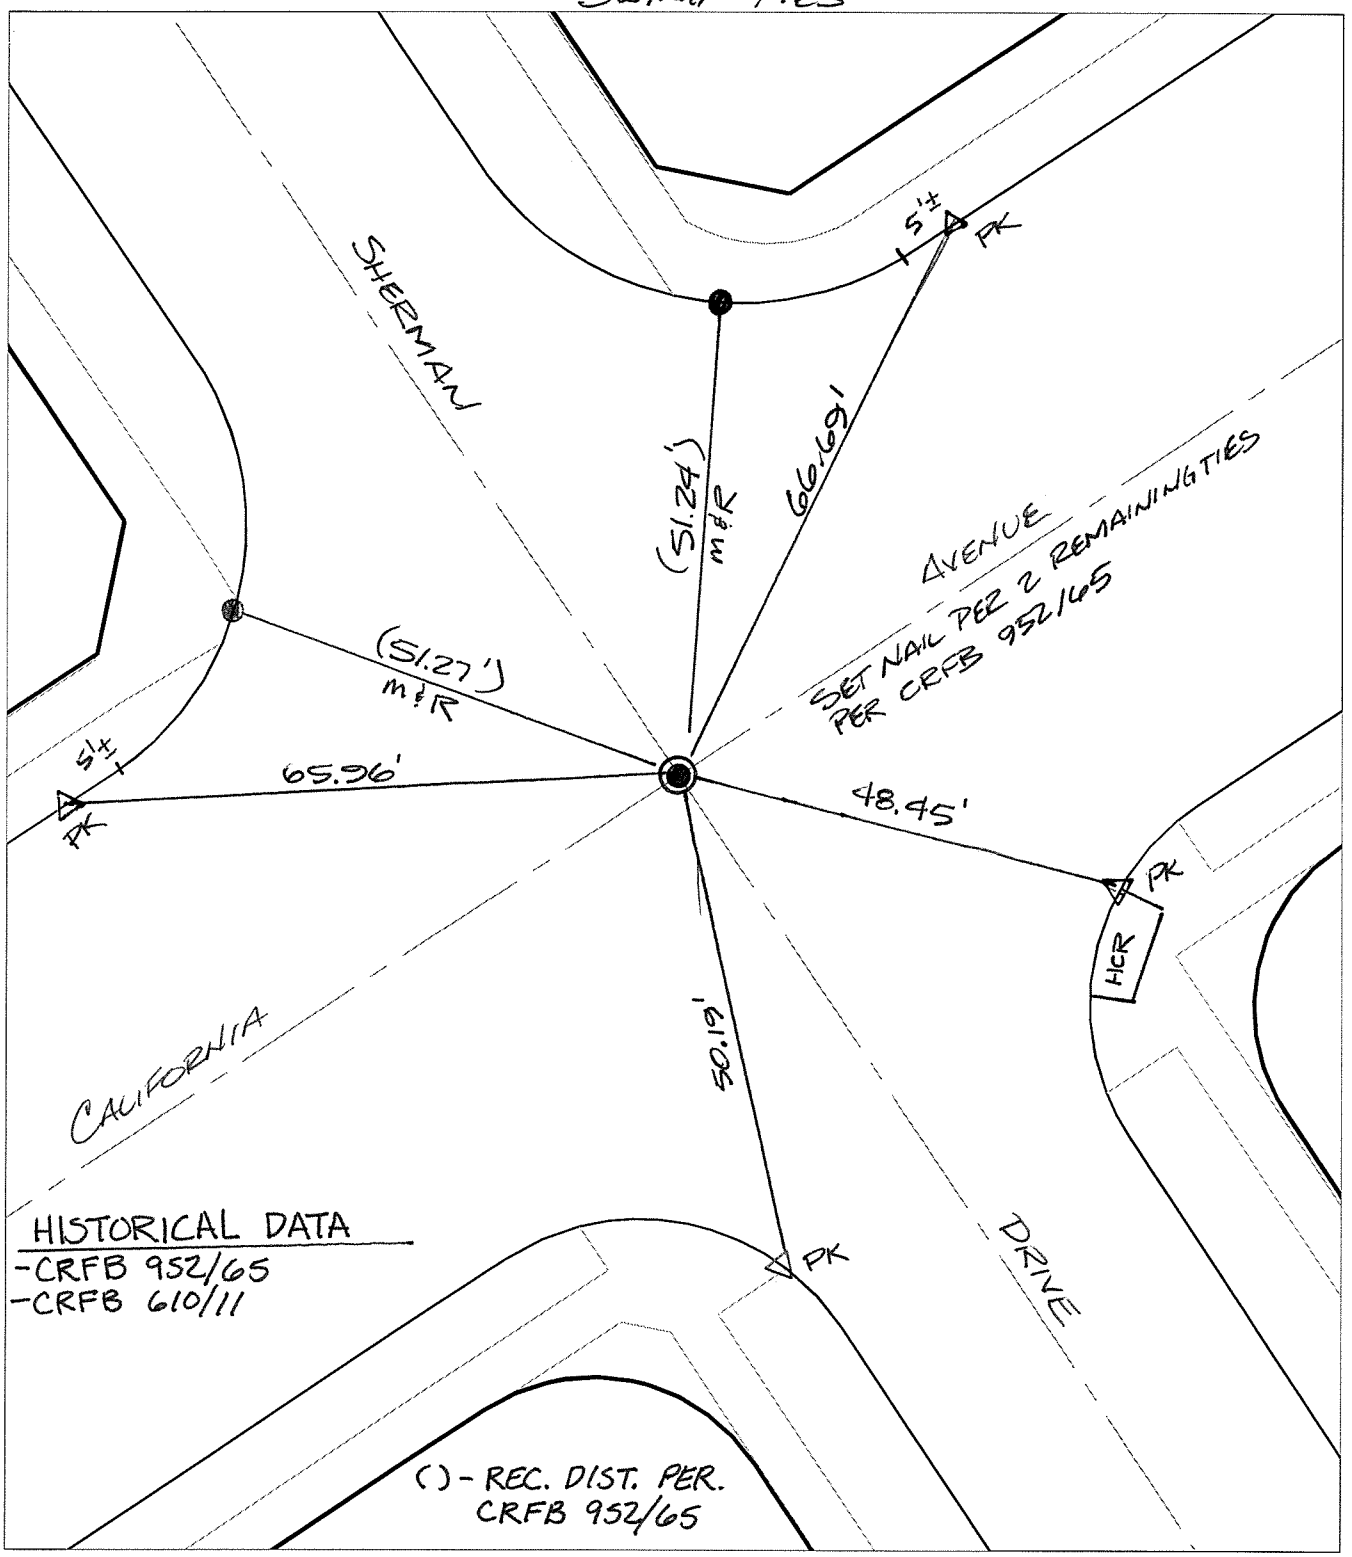

✕	FD. Ramset Nail on T/C
■	FD. "C" Nail on T/C
●	FD. LD. & TK. on T/C
○	Set LD. & TK. on T/C

P.K. and City Engineer tag to be set @ surface after street construction is complete. (If possible)

Scale: 1" = 20'	**OFFICIAL TIE PLAT** **CITY OF RIVERSIDE**	N W E S
Date: 01/18/02		
Drawn by: SURVEY	*These ties are for the purpose of perpetuating the found monumentation. No claim is made as to the relationship of the points or lines shown hereon to true boundary locations.*	Sheet 1 of 1
F.B.:		
TR-Sec: T3SR5W-6		Cadme MB: 66-1