SWING TIES

14602.TIF

HISTORICAL DATA
394.TIF
L.L.11/30
FB B-1/43
FB D-5/20
FB 600/6
FB 550/16
FB 521/74
FB 256/61-62

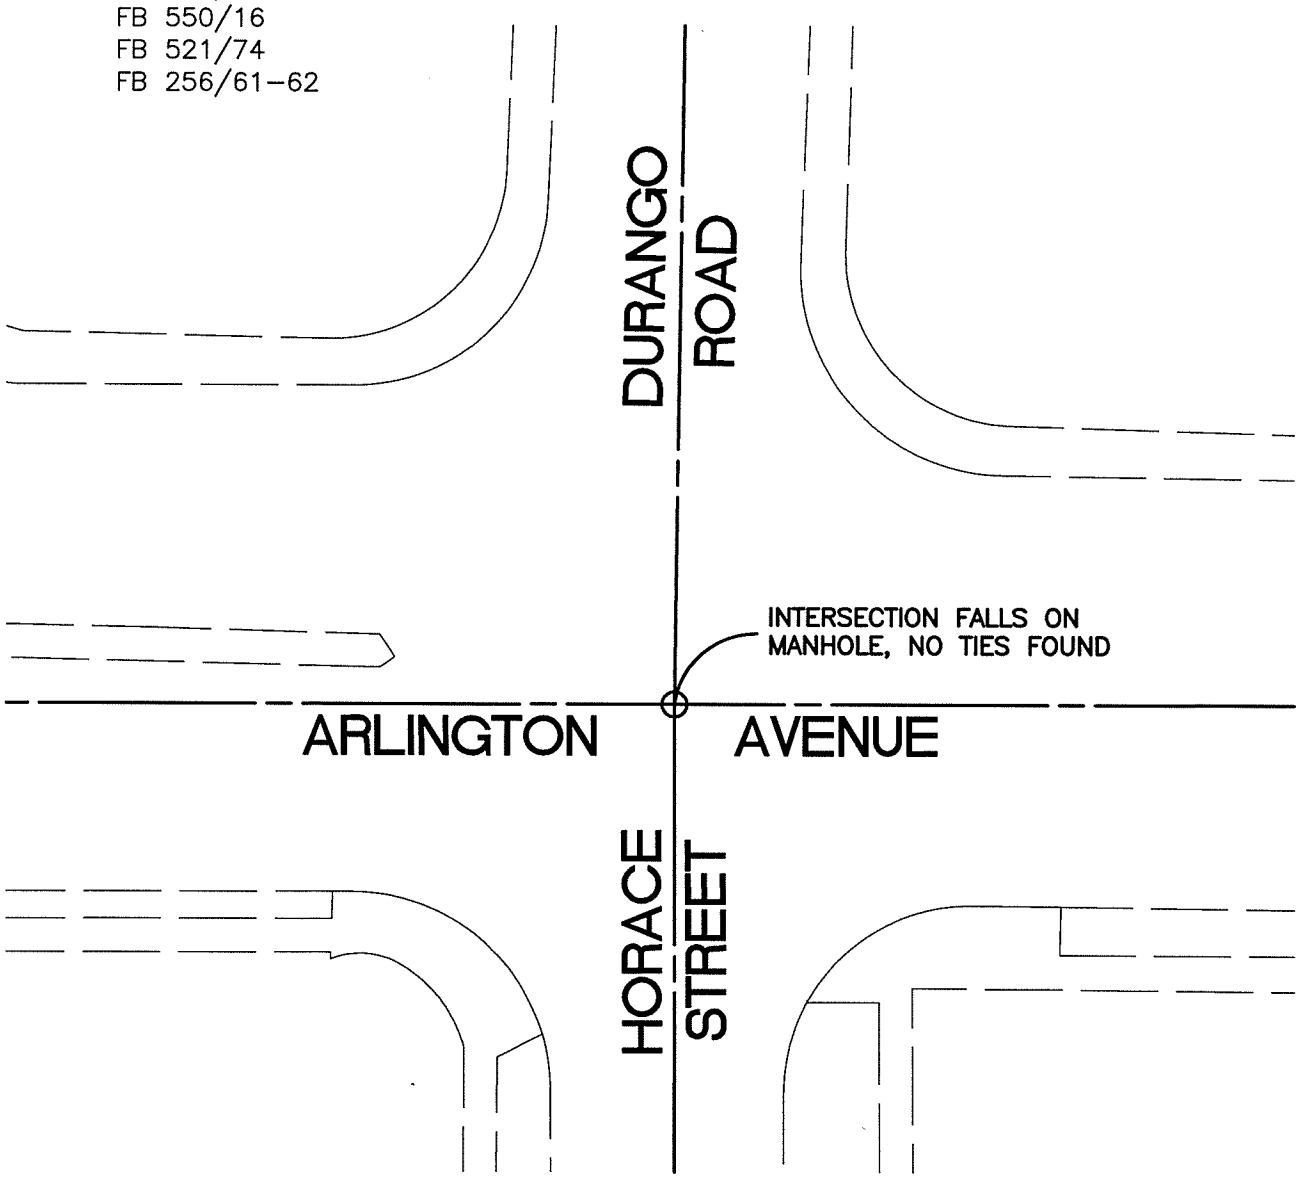

STREET: ARLINGTON AVENUE

X-STREET: DURANGO ROAD & HORACE STREET

OFFICIAL USE ONLY

SCALE:	1"=30'
DATE:	APRIL 3, 2017
DRAWN BY:	JDF
F.B.:	
SEC: 2 T.3S., R.5W	

OFFICIAL TIE PLAT
CITY OF RIVERSIDE

THESE TIES ARE FOR THE PURPOSE OF PERPETUATING THE FOUND MONUMENTATION. NO CLAIM IS MADE AS THE RELATIONSHIP OF THE POINTS OR LINES SHOWN HEREON TO TRUE BOUNDARY LOCATIONS

N W E S

SHEET 1 OF 1