1494. TIP

CIVIL ENGINEERS • SURVEYORS • PLANNERS

SURVEY OF: 4 TIES

FOR: CONCORDIA TR 20312 W.O.No. 9219 DATE 10-14-87

SURVEY PARTY SEPULVEDA, STEAU, HERRERA REF. A.M.

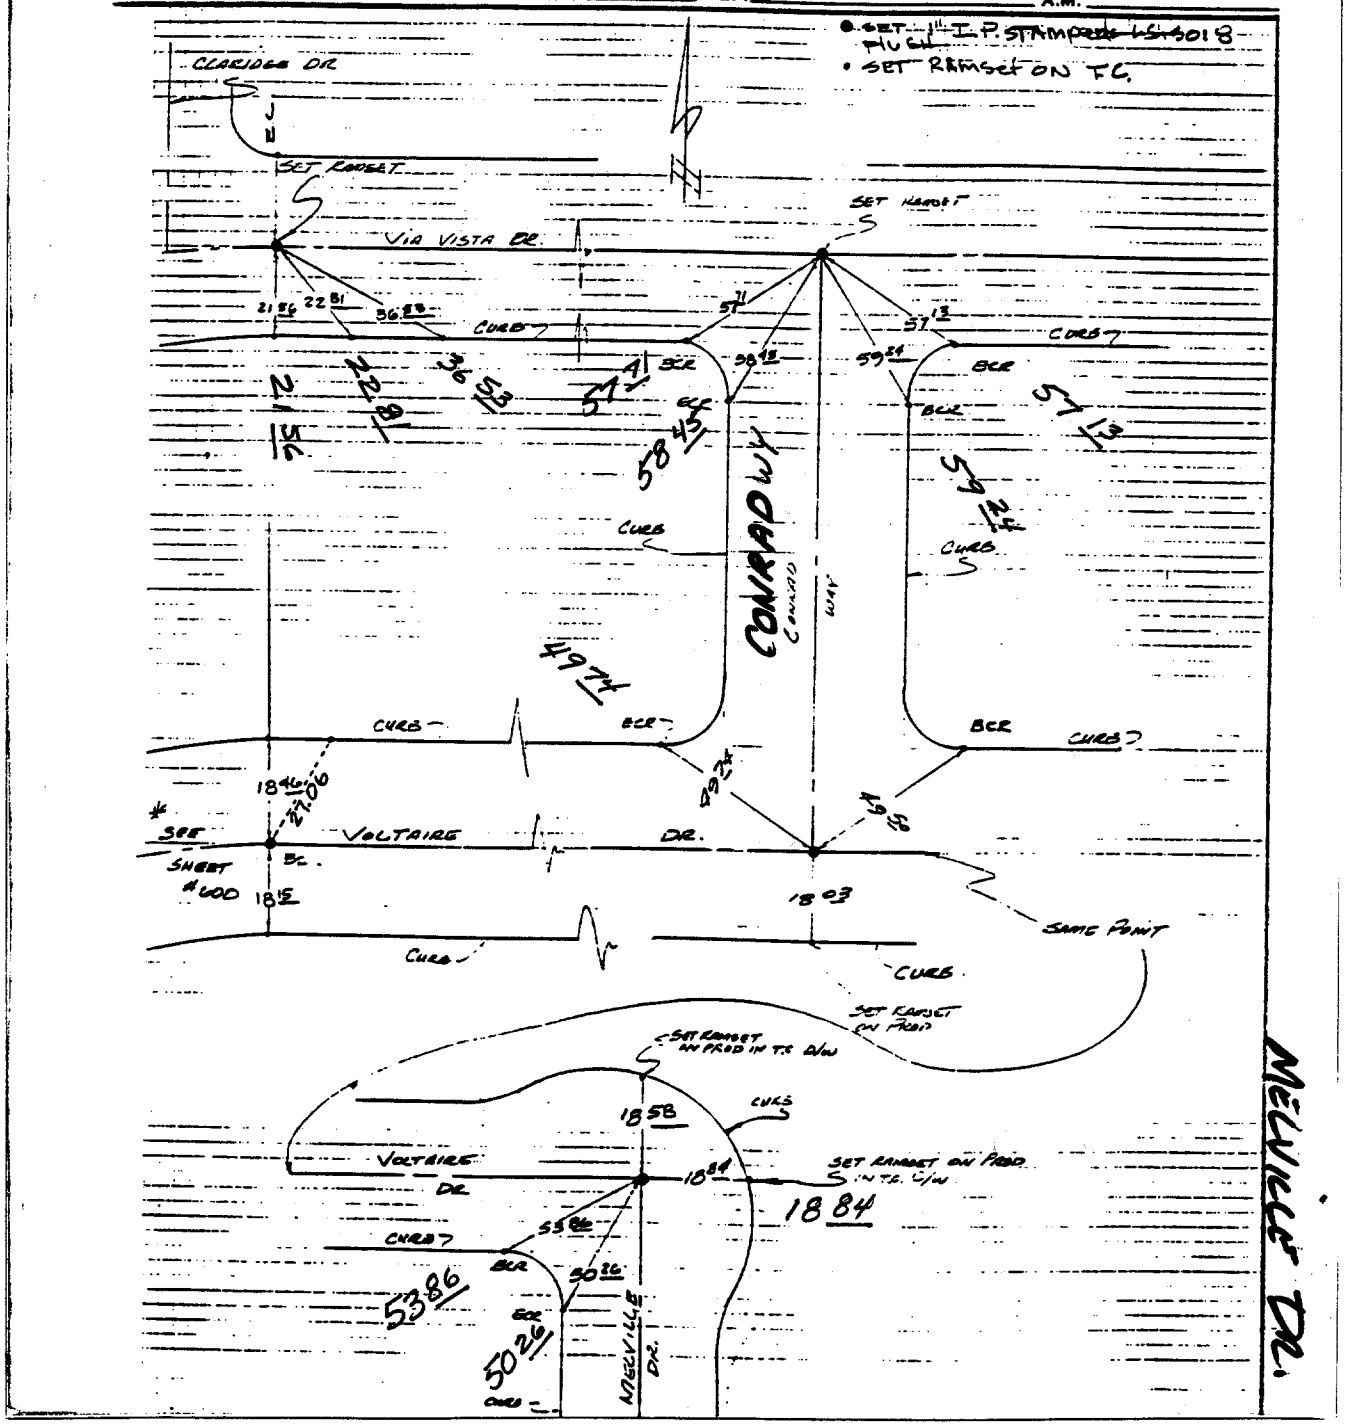

Street: CONRAD WY X-Street: VIA VISTA DR & VOLTAIRE DR

OFFICIAL USE ONLY

✕ FD. Ramset Nail on T/C ● FD. LD. & TK. on T/C

■ FD. "C" Nail on T/C ○ Set LD. & TK. on T/C

Scale:	**OFFICIAL TIE PLAT** CITY OF RIVERSIDE	TR 20312
Date:		
Drawn by:		
W.O.: 9219	*These ties are for the purpose of perpetuating the found monumentation. No claim is made as to the relationship of the points or lines shown hereon to true boundary locations.*	Sheet 1 of 1
F.B.: 9219/599		File No.: