1504 TIP

Street: COOLWATER X-Street: YEARLING

OFFICIAL USE ONLY

SD - 76-140 SURVEY OF JR. No. 8122 DATE 4-12-78

FB 1038 PAGE 197 PARTY NO AND MEMBERS Joe Aguilera N. Evans R. Diaz Jr.

MB NOTES CALC'D BY CALC'S CHECKED BY MAP NO WEATHER

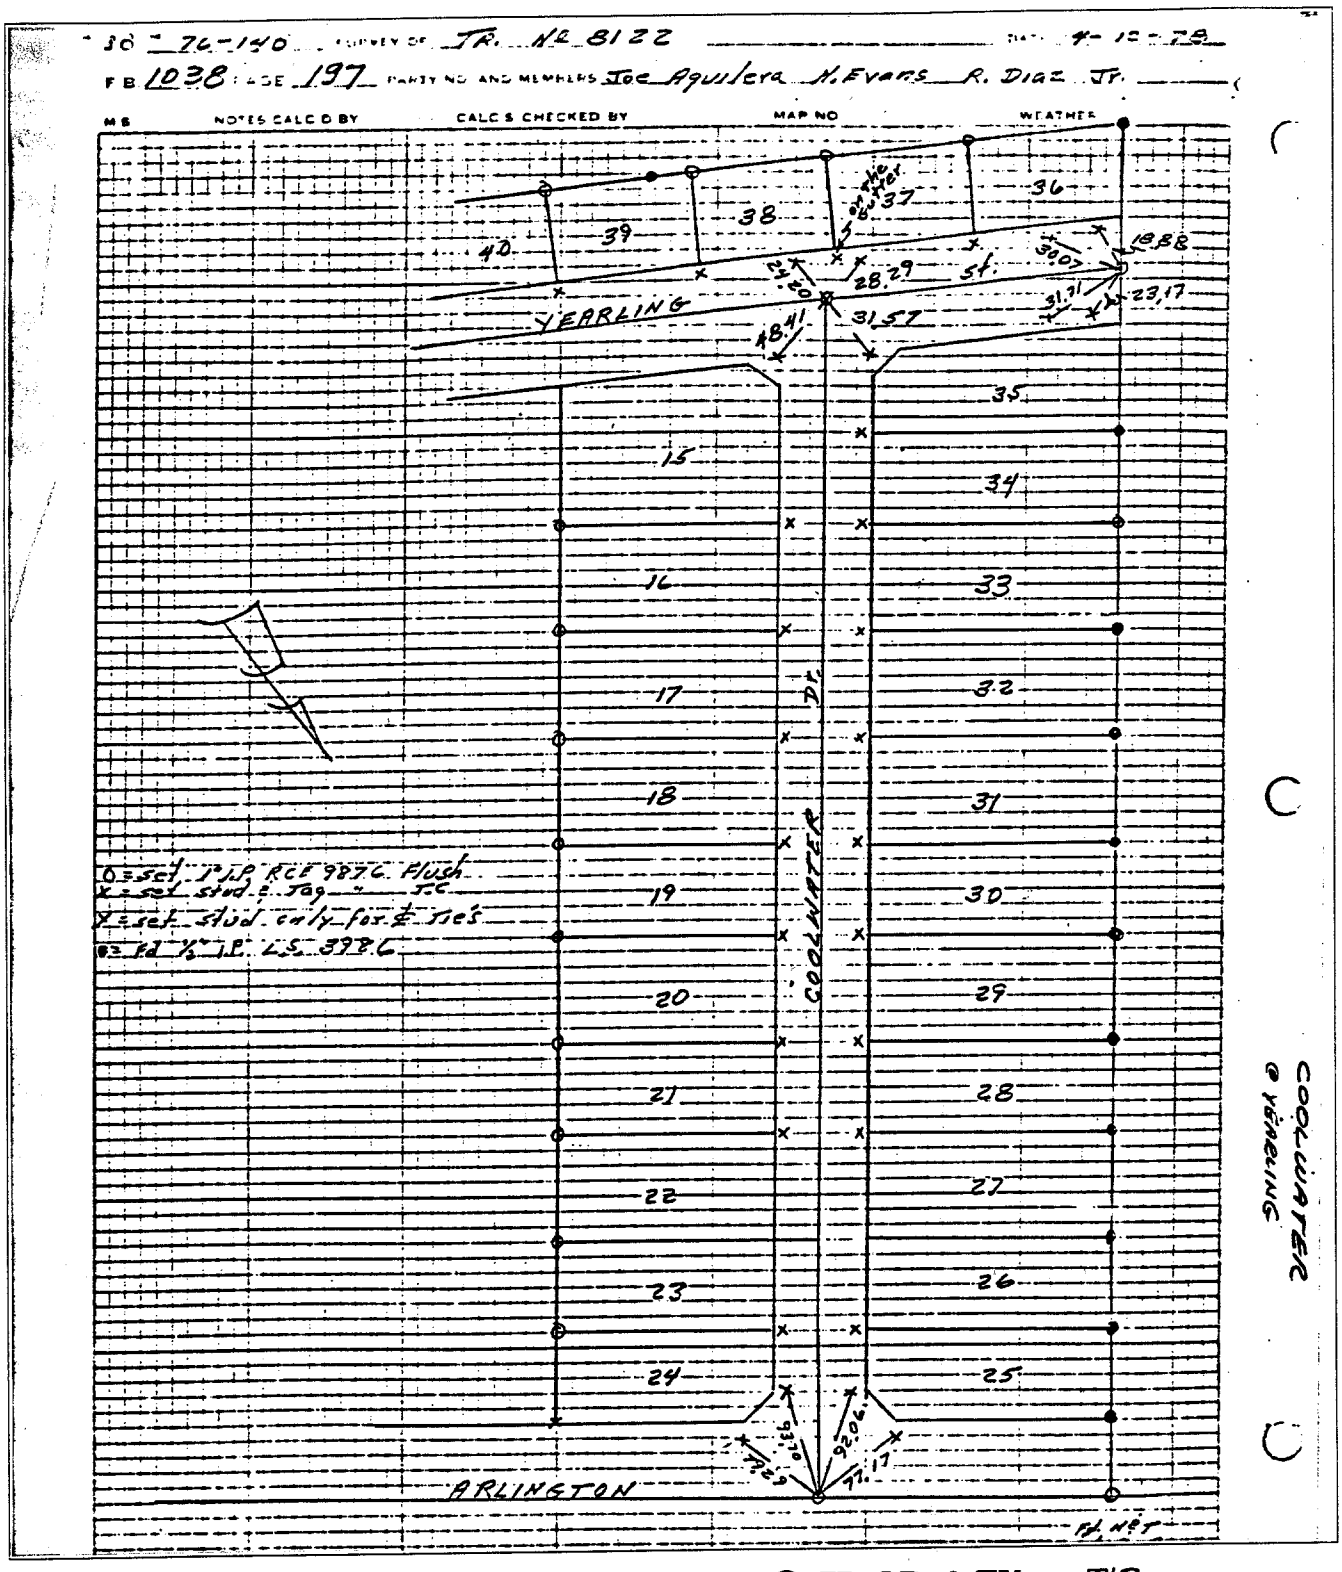

× FD. Ramset Nail on T/C
■ FD. "C" Nail on T/C
● FD. LD. & TK. on T/C
○ Set LD. & TK. on T/C

Scale:	**OFFICIAL TIE PLAT** **CITY OF RIVERSIDE**	
Date:		
Drawn by:	*These ties are for the purpose of perpetuating the found monumentation. No claim is made as to the relationship of the points or lines shown hereon to true boundary locations.*	Sheet 1 of 1
W.O.:		File No.:
F.B.:		