J.O. 81-215 SURVEY OF P.M. # 18250 DATE 11-9-82

F.B. 1049 PAGE 126 PARTY NO. AND MEMBERS PEREZ-DIAZ-JARDINE

M.S NOTES CALC'D BY: CALC'S CHECKED BY: MAP NO. WEATHER:

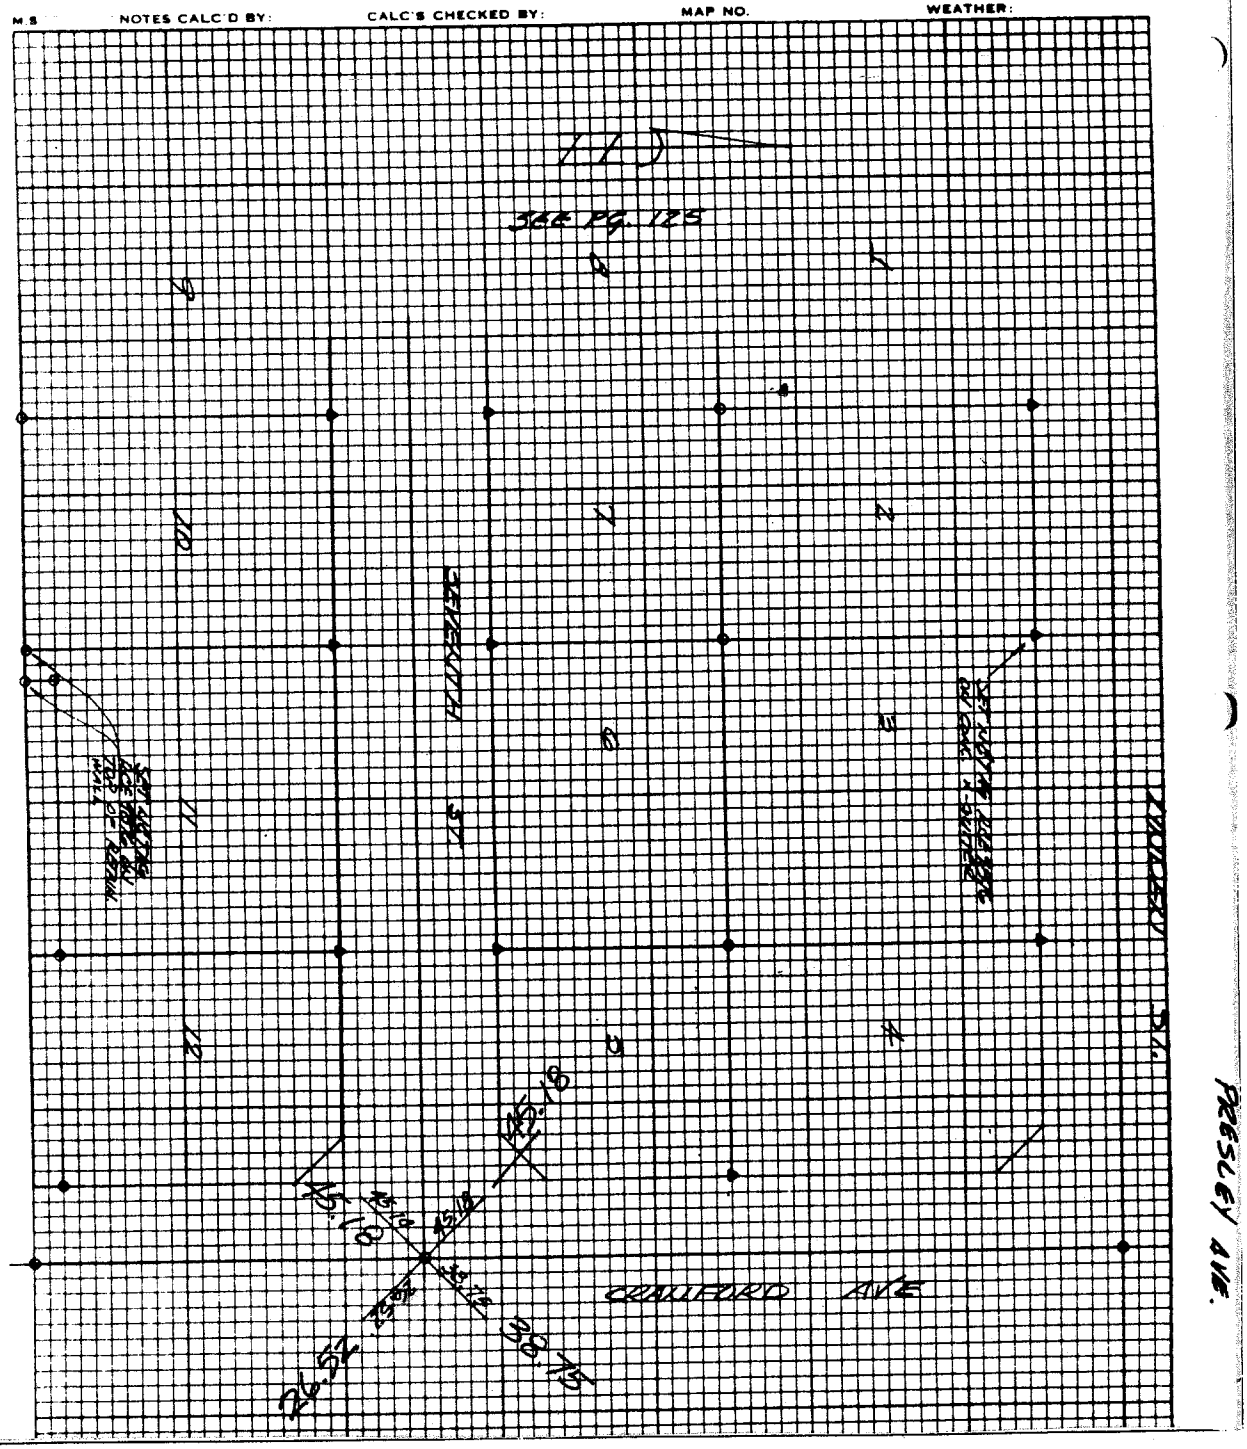

Street: 7TH ST. 9116 7TH X-Street: CRANFORD AVE.

OFFICIAL USE ONLY

× FD. Ramset Nail on T/C
■ FD. "C" Nail on T/C
● FD. LD. & TK. on T/C
○ Set LD. & TK. on T/C

Scale:	**OFFICIAL TIE PLAT** CITY OF RIVERSIDE	
Date:		
Drawn by:	*These ties are for the purpose of perpetuating the found monumentation. No claim is made as to the relationship of the points or lines shown hereon to true boundary locations.*	Sheet 1 of 1
W.O.:		File No.:
F.B.:		