3

Division "C"

Be it known that the undersigned, Priestly Hall, proprietor of Division "C" Halls Addition situated, & described as follows to wit; in the City of Riverside, San Bernardino County California, & embracing a portion of Section 26, T. 2 S. R. 5 W. S. B. M. and being about 91.38 acres more or less;

I hereby acknowledge, & certify that I procured, & caused to be made a survey of the same of which this plat is a true plan thereof, for the purpose of Record. & I hereby devote & dedicate the Streets & Alleys thereon designated to the public use and benefit forever, reserving however, at all times unto myself, my heirs and assigns the right of way over & across, through, & under said streets & alleys, for street-car, steam, & electric railways, telegraph & telephone lines, sewer, water, & gas conduits, flumes, water & gas pipes for domestic uses, or irrigating purposes and the right to construct, operate, repair & maintain the same, or either forever

In testimony whereof I have hereunto set my hand & Seal this 15th day of December 1888.

Priestly Hall. [LS]

State of California } ss
County of San Bernardino }

On this fifteenth day of December, in the year one thousand eight hundred & eighty eight before me Lucius E Miner a Notary Public in & for said County, residing therein, duly commissioned & sworn, personally appeared Priestly Hall, known to me to be the same person described in, whose name is subscribed to & who executed the within instrument, & he acknowledged to me that he executed the same.

In witness whereof I have hereunto set my hand & affixed my Official Seal the day & year in this certificate first above written.

(Seal)

Lucius E Miner
Notary Public

State of California }
County of San Bernardino }

I, C C Miller, surveyor and civil engineer do solemnly swear that I made careful survey of Division "C" Halls Addition to Riverside, San Bernardino County California, and that the streets and lots are of the width and size in feet as stated in figures on the map or plat drawn on this sheet, and that said Division "C" has been staked out on the ground according to this map or plat, and that the same a part of Sec 26, T. 2 S. R. 5 W. S. B. M. as shown by this

C C Miller [LS]

(Seal) Subscribed and sworn to before me this fifteenth day of December 1888.

Lucius E Miner
Notary Public

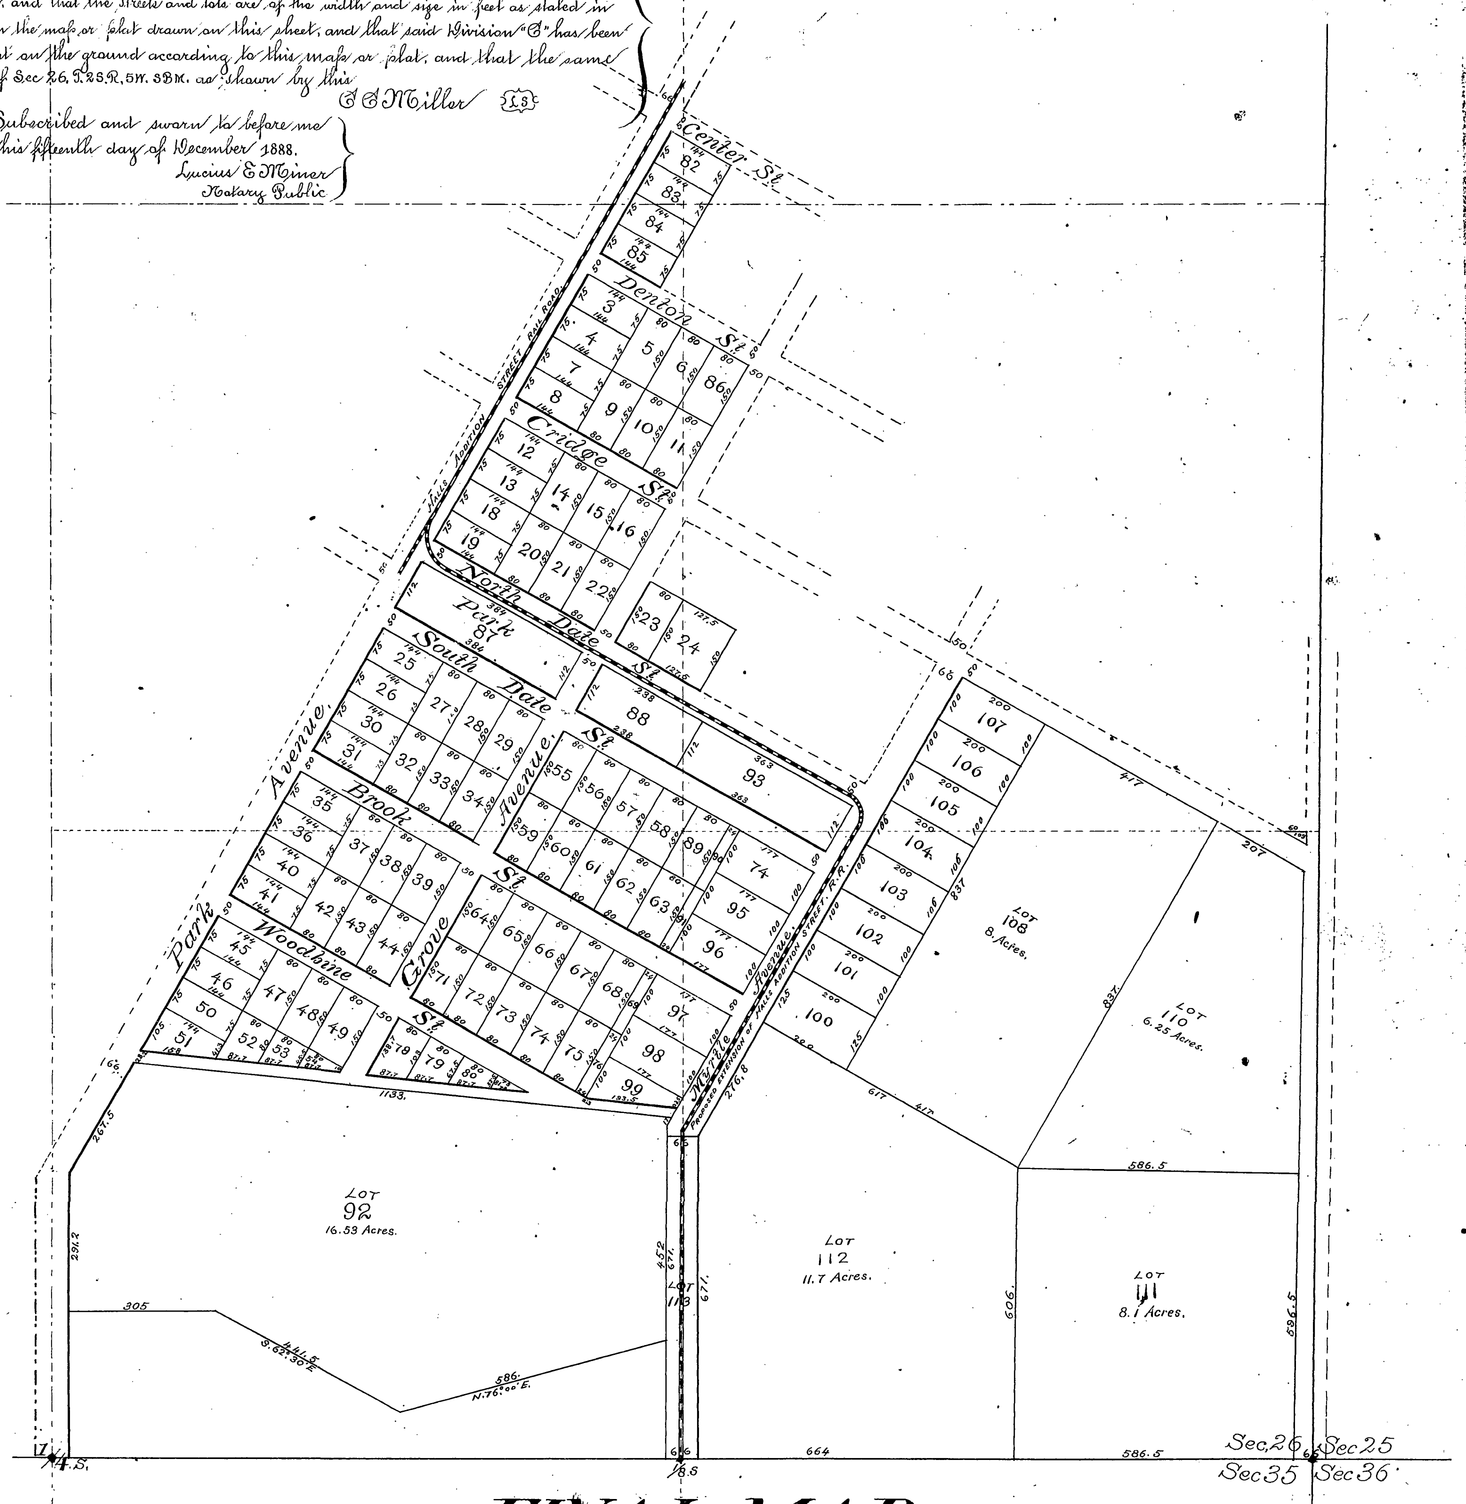

FINAL MAP OF DIVISION "C" Hall's Addition to Riverside,

SAN BERNARDINO CO, CAL,

EMBRACING PART OF Sec, 26, T. 2 S. R. 5 W. S. B. M.

Survey completed in Nov. 1888 by C C Miller C.E.

(Scale 100 = 1 inch.)

Recorded at request of Priestly Hall Dec, 15th 1888.

By H P Deane Dep. { Legare Allen County Recorder.