39-5

CORNER RECORD

COUNTY OF Riverside T. 2 S. R. 5 W. San Bernardino MERIDIAN CALIFORNIA

CORNER TYPE: GOV'T. CORNER ☐ MEANDER ☐ RANCHO ☐ CONTROL ☐ OTHER ☒

CORNER IDENTIFICATION – DATE OF VISIT May 2, 1978

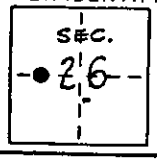

Northeast Corner Lot 46 of Brentwood Place Tract, M.B. 8/83, Riverside County Records

CORNER – LEFT AS FOUND ☐ FOUND AND TAGGED ☐ REESTABLISHED OBLITERATED CORNER ☒ REBUILT ☐

PHYSICAL DESCRIPTION OF CORNER FOUND: EVIDENCE AND METHOD USED TO IDENTIFY OR REESTABLISH Northeast corner of lot 46; Searched, found nothing. Set replacement by occupying confirmed P.R.C. and setting off 90° angle from tangent line, placing monument at record street half-width. Found Ramona Drive ℄ Nail & Tin or pipe as noted per Ties by A.A. Webb Assoc. F.B. 1018/98, Copies of which are on file with the City of Riverside Dept. of Public Works.

PHYSICAL DESCRIPTION OF MONUMENTS REBUILT OR PERPETUATED Set 1¼" o.d. galvanized steel pipe, tagged L.S. 4055, flush with ground.

CALIFORNIA COORDINATE SYSTEM ORDER: FIRST ☐ SECOND ☐ THIRD ☐

STATIONS USED: NGS (USC & GS) ☐ STATE ☐ COUNTY ☐ OTHER ☐ STATION _____ STATION _____

ZONE 6 ELEVATION _____ NORTHINGS (Y) _____ EASTINGS (X) _____

SKETCH: (Include reference tie or witness points, remarks and topo of area)

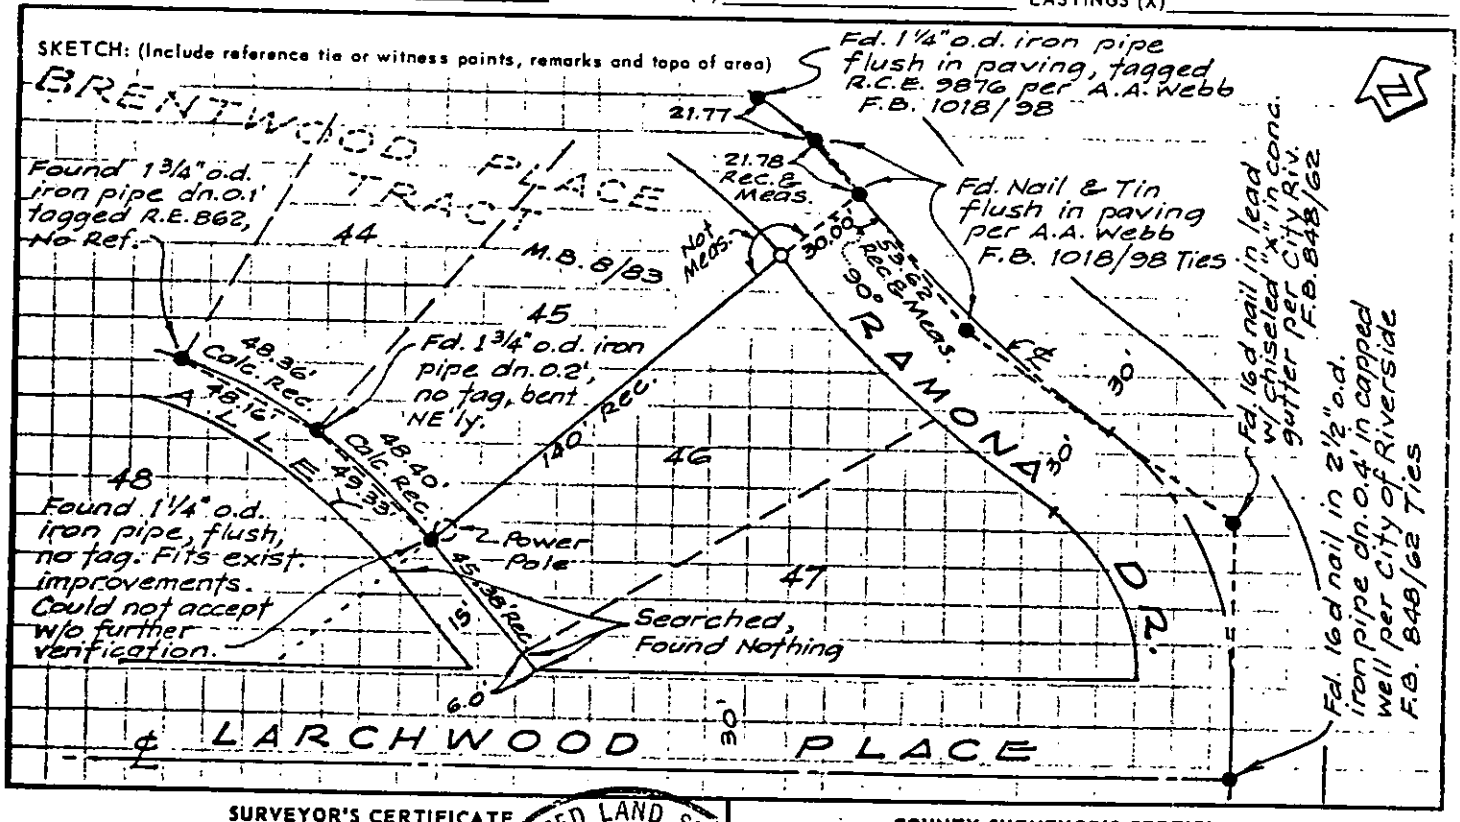

SURVEYOR'S CERTIFICATE

THIS CORNER RECORD WAS PREPARED BY ME OR UNDER MY DIRECTION IN CONFORMANCE WITH THE LAND SURVEYORS ACT ON May 4, 1978

SIGNED: Joseph N. Beeler

L.S. ~~REG.~~ No.: 4055

LICENSED LAND SURVEYOR JOSEPH N. BEELER No. 4055 STATE OF CALIFORNIA

COUNTY SURVEYOR'S CERTIFICATE

THIS CORNER RECORD WAS RECEIVED 5/5 1978

AND EXAMINED AND FILED MAY 9 1978

BY: William B. Hunter

TITLE: Senior Surveyor

DOCUMENT No. CORNER RECORD BK 78 PG 5

STATEMENT ON BACK OF SHEET YES ☐ NO ☑

CR-8

0702-69