Details of Bridge Across Gage Canal
Van Buren St Extension
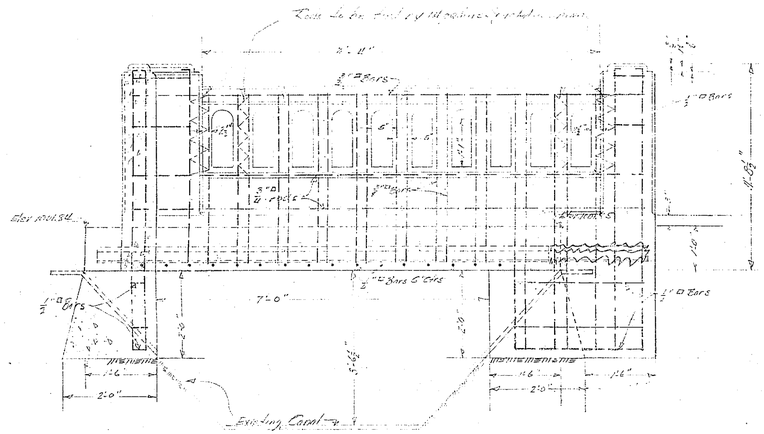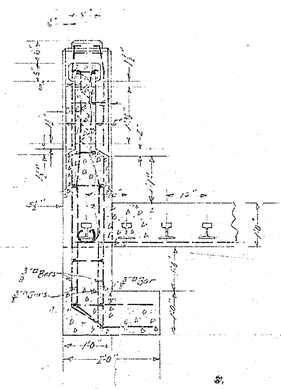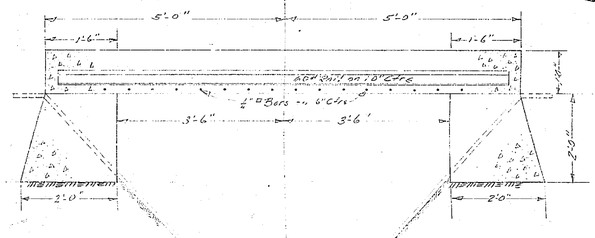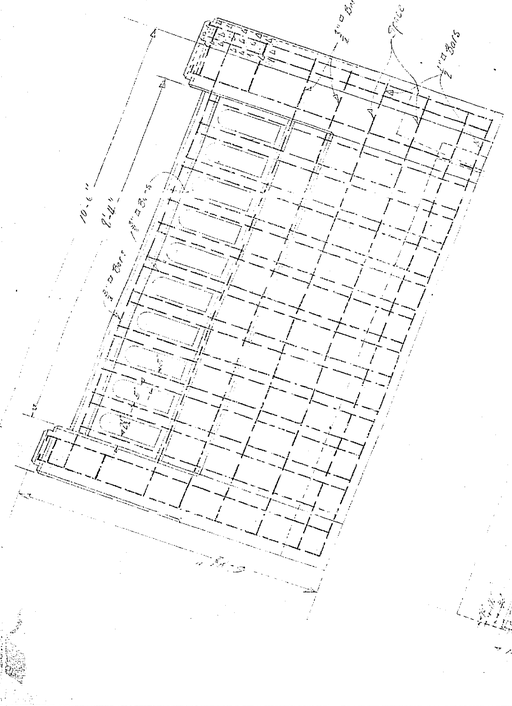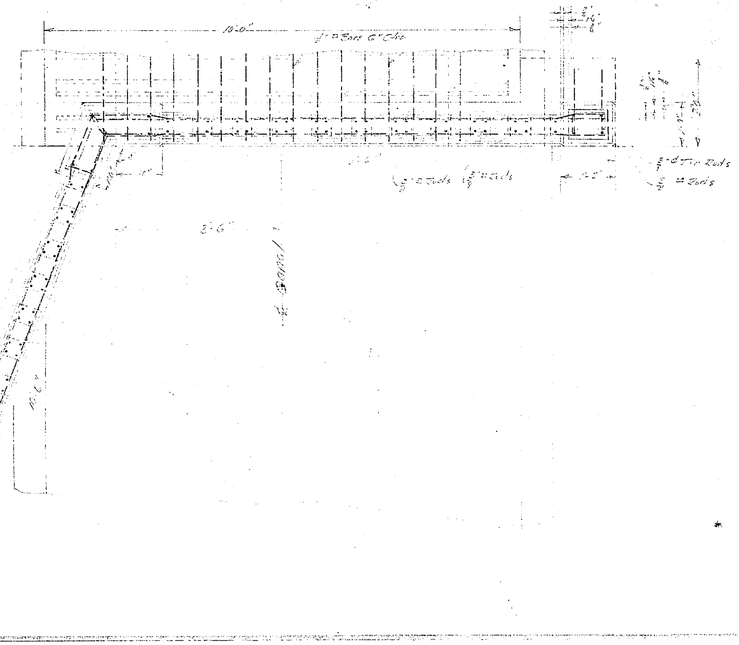
1022 1