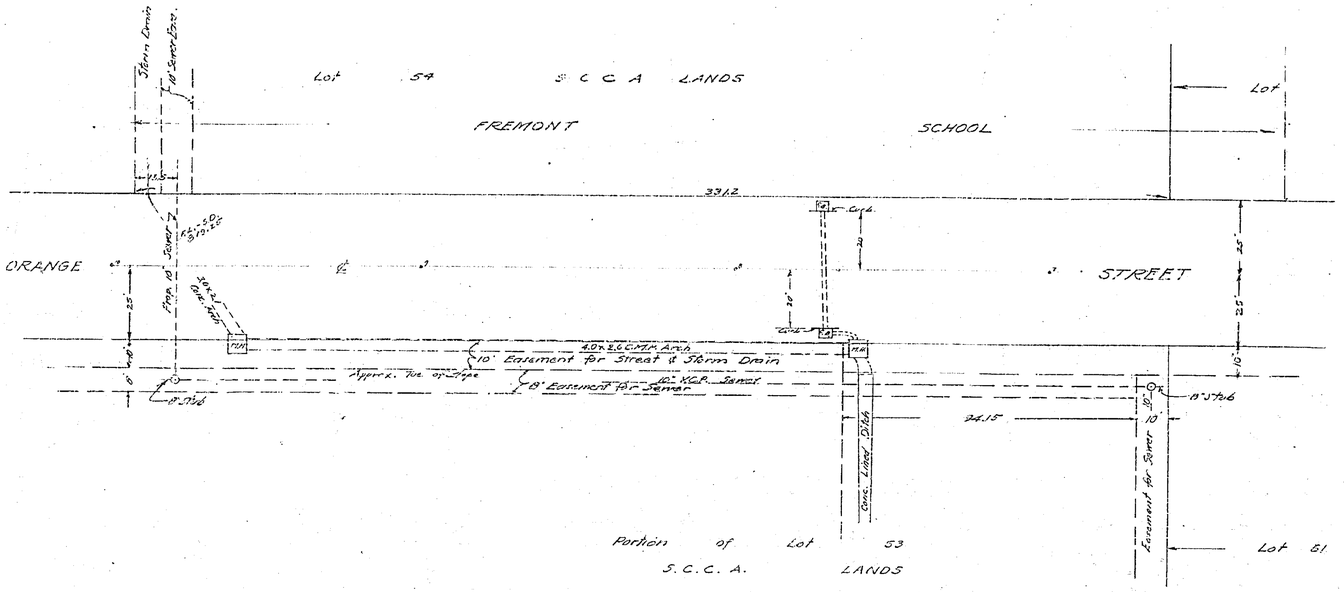

PLAN & PROFILE No 1082-A
SHOWING PROPOSED LOCATION OF A PORTION OF
NORTH SIDE SEWER
J.B. JAN. 1952
SCALES HOR. 1IN. = 20FT.
VERT. 1IN. = 4 FT.

APPROVED _____
H.M. IRVINE R.&S. C.E. No. 3011
CITY ENGINEER

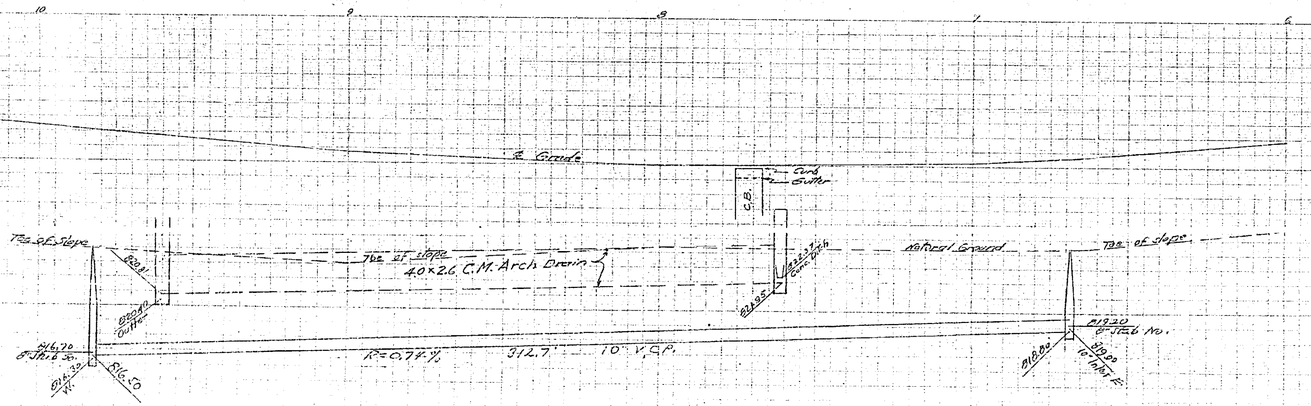

1082 A