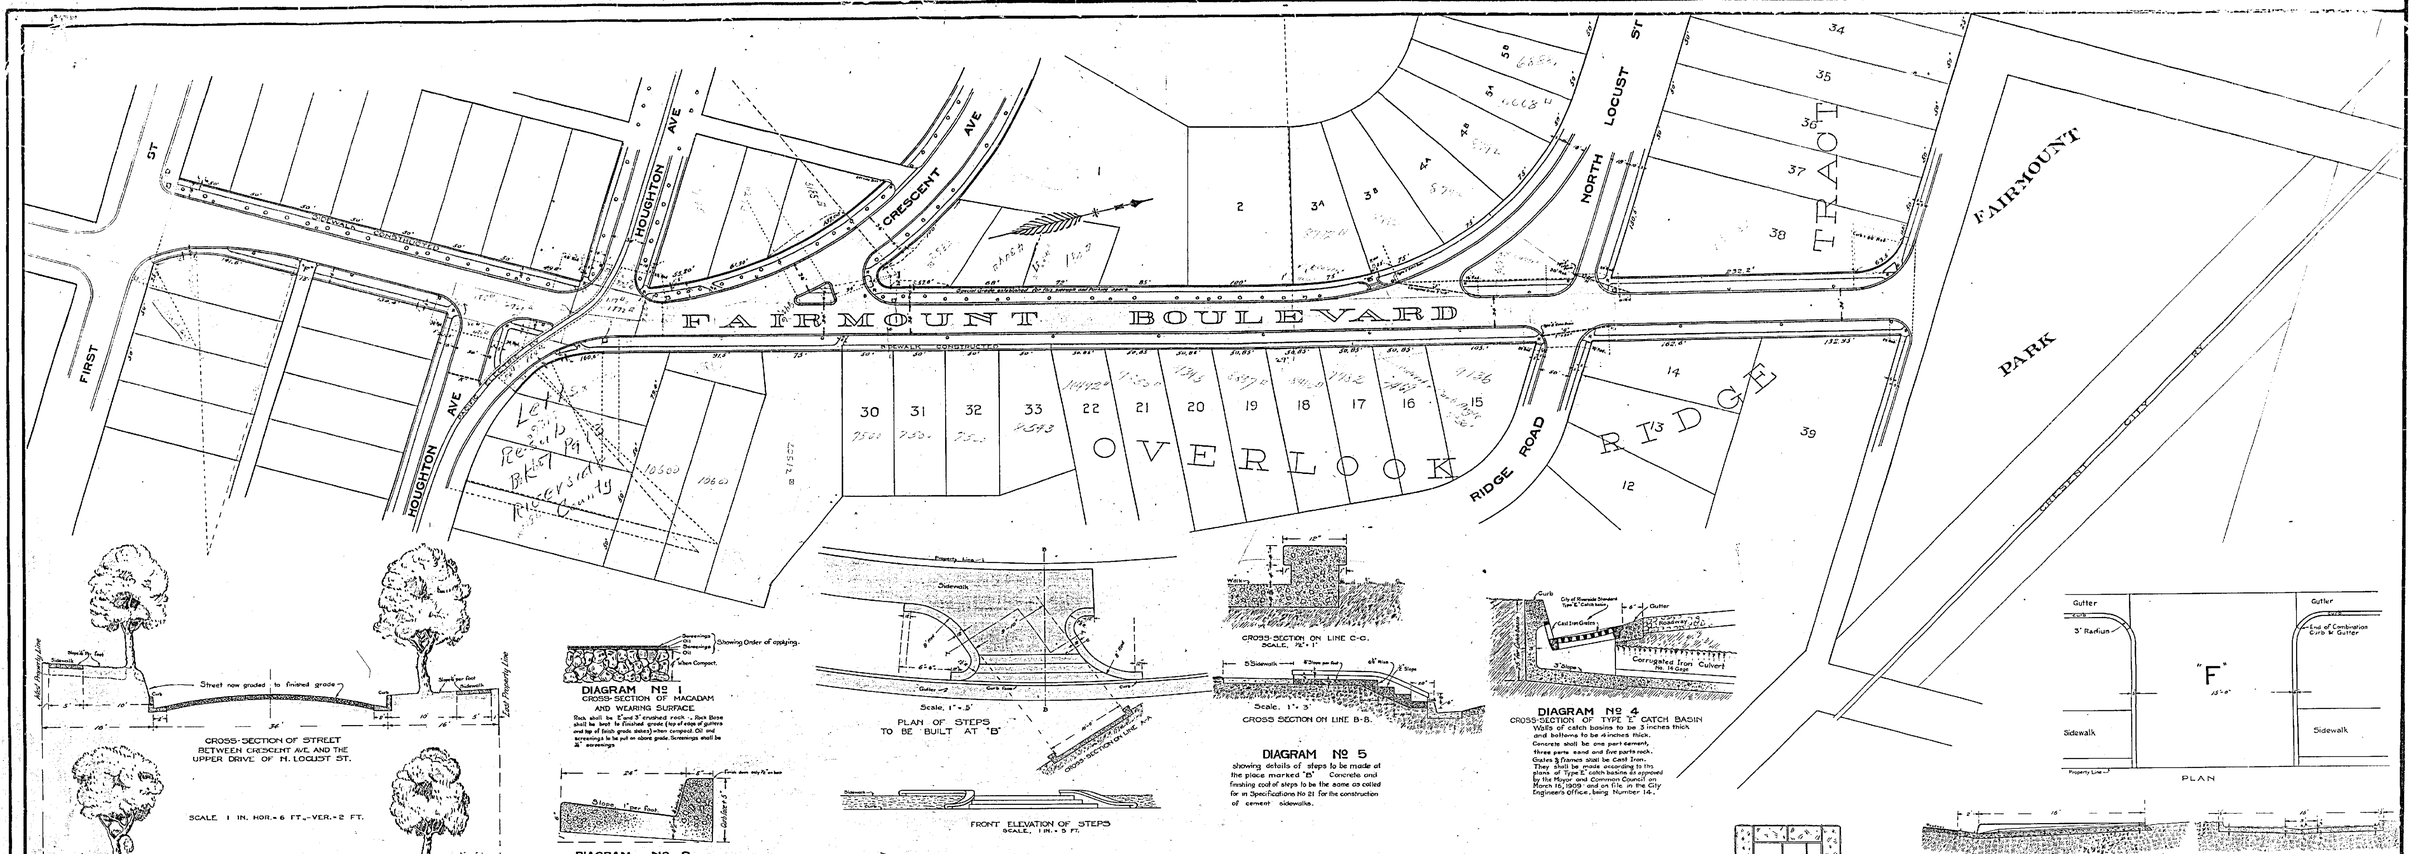

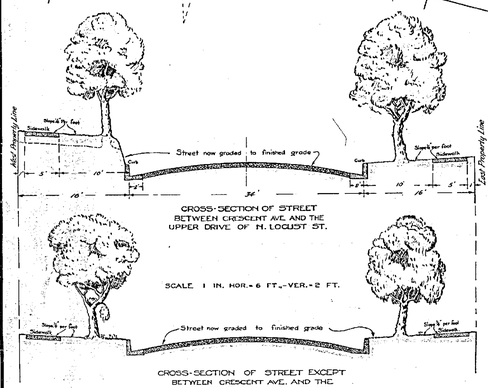

CROSS-SECTION OF STREET
BETWEEN CRESCENT AVE. AND THE
UPPER DRIVE OF N. LOCUST ST.

SCALE 1 IN. HOR.= 6 FT.- VER.= 2 FT.

CROSS-SECTION OF STREET EXCEPT
BETWEEN CRESCENT AVE. AND THE
UPPER DRIVE OF N. LOCUST ST.

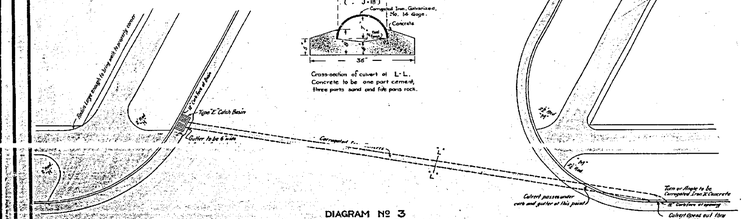

DIAGRAM Nº 3
Showing Layout of culverts G, H, & J, catch basins, and sidewalks for intersections.

DIAGRAM Nº 1
CROSS-SECTION OF MACADAM
AND WEARING SURFACE.

Rock shall be 8" and 3" crushed rock - Rock Base shall be best to finished grade (top of edge of gutters and top of finish grade stakes) when compact. Oil and screenings to be put on above grade. Screenings shall be ½" screenings

DIAGRAM Nº 2
CROSS-SECTION OF COMBINATION
CURB AND GUTTER.
Proportion of materials in the concrete shall be 1 bag of cement, 2½ cu. feet of sand and 5½ cu. feet of rock.

DIAGRAM Nº 5
showing details of steps to be made at the place marked "B" Concrete and finishing coat of steps to be like same as called for in Specifications No 21 for the construction of cement sidewalks.

DIAGRAM Nº 4

DIAGRAM Nº 8
Showing construction of alley opposite termination where shown on the map lettered "F" (Portion between outer edge of gutter line & property line) To be constructed according to Gutter Specifications No 23, excepting paragraphs no. 2 and 3.

DIAGRAM Nº 3
Showing Layout of culverts G, H, & J, catch basins, and sidewalks for intersections.

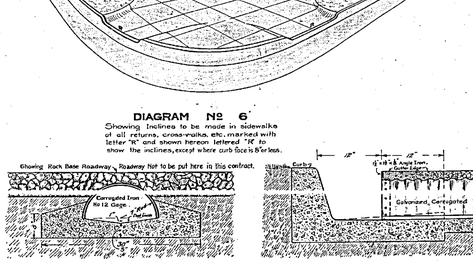

DIAGRAM Nº 6

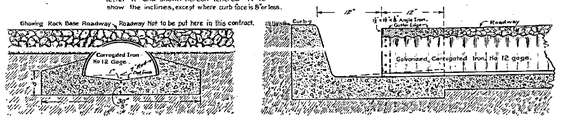

DIAGRAM Nº 7
Showing details of Galvanized Corrugated Iron Culvert to be constructed at the place where culvert is shown on the map lettered "K"

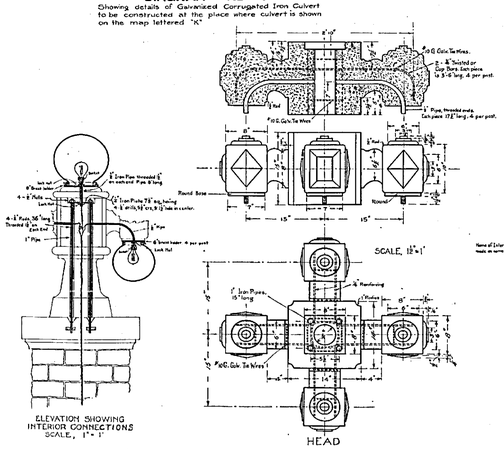

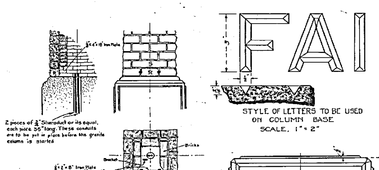
