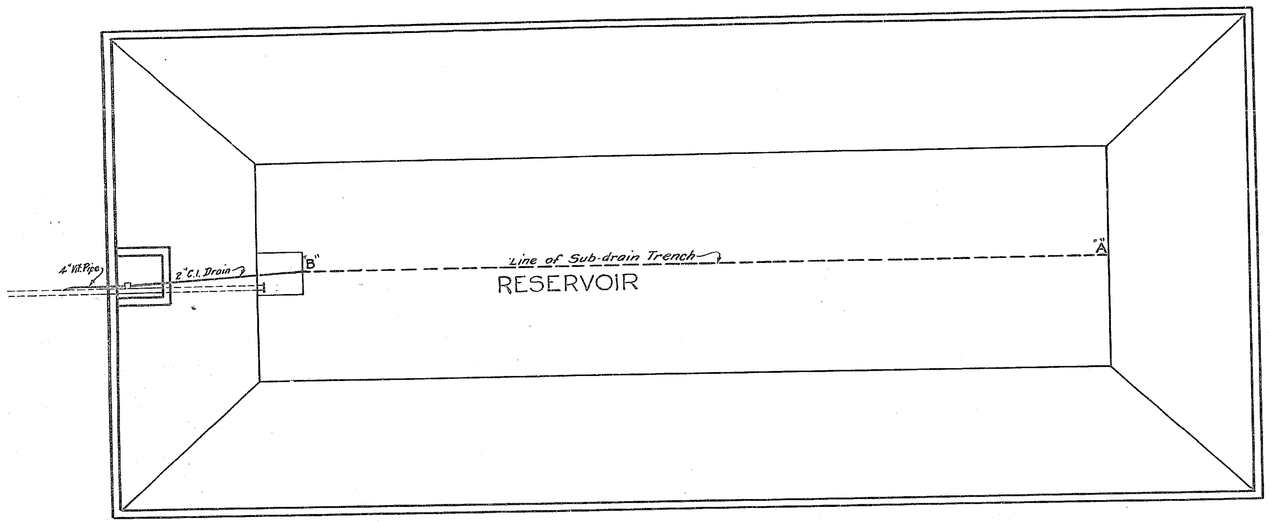

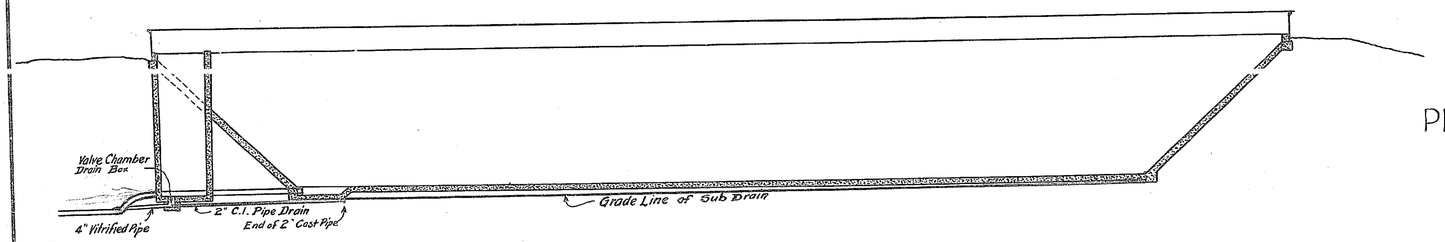

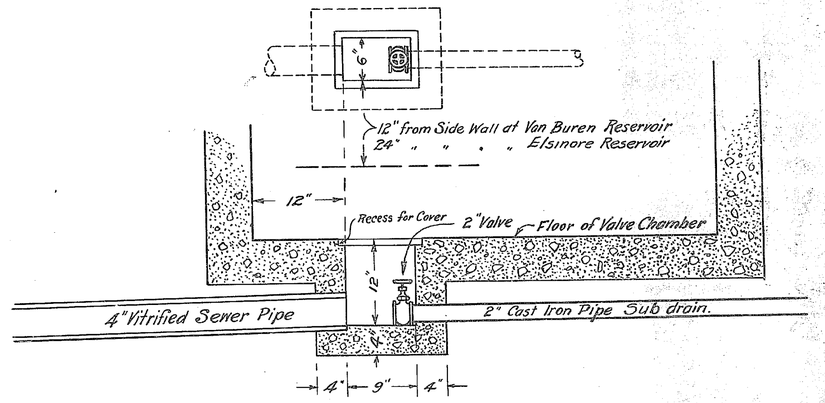

DETAILS OF VALVE CHAMBER DRAIN & OUTLET OF RESERVOIR SUB-DRAIN

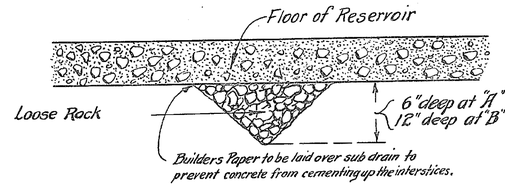

DETAILS OF SUB-DRAIN FROM "A" TO "B"

PLAN OF SUB DRAIN AND VALVE CHAMBER DRAIN FOR VAN BUREN AND ELSINORE RESERVOIRS

FEB. 7, 1914.

A.P. CAMPBELL, CITY ENGINEER

583

1180-C