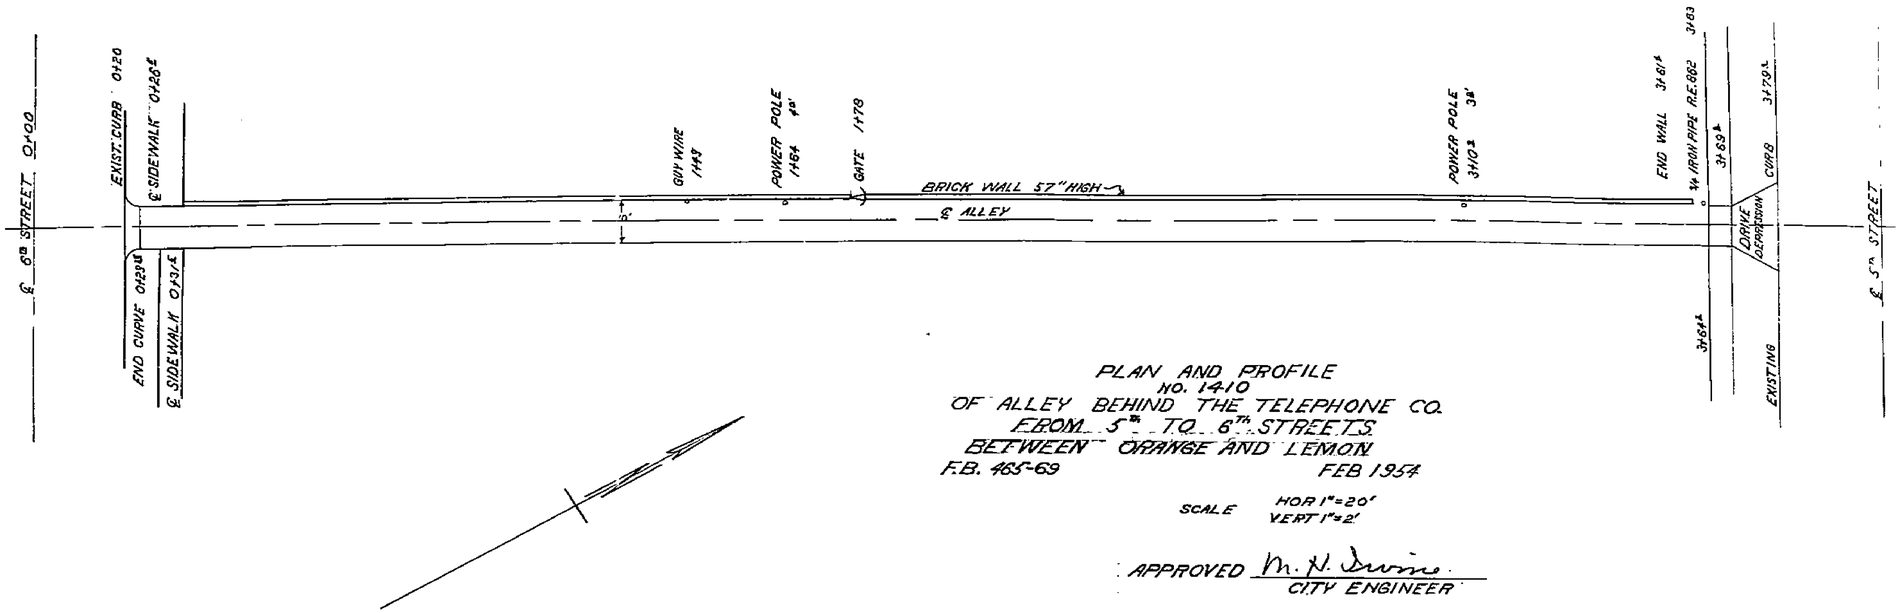

PLAN AND PROFILE
NO. 1410
OF ALLEY BEHIND THE TELEPHONE CO.
FROM 5TH TO 6TH STREETS
BETWEEN ORANGE AND LEMON
F.B. 465-69 FEB 1954

SCALE HOR 1"=20'
VERT 1"=2'
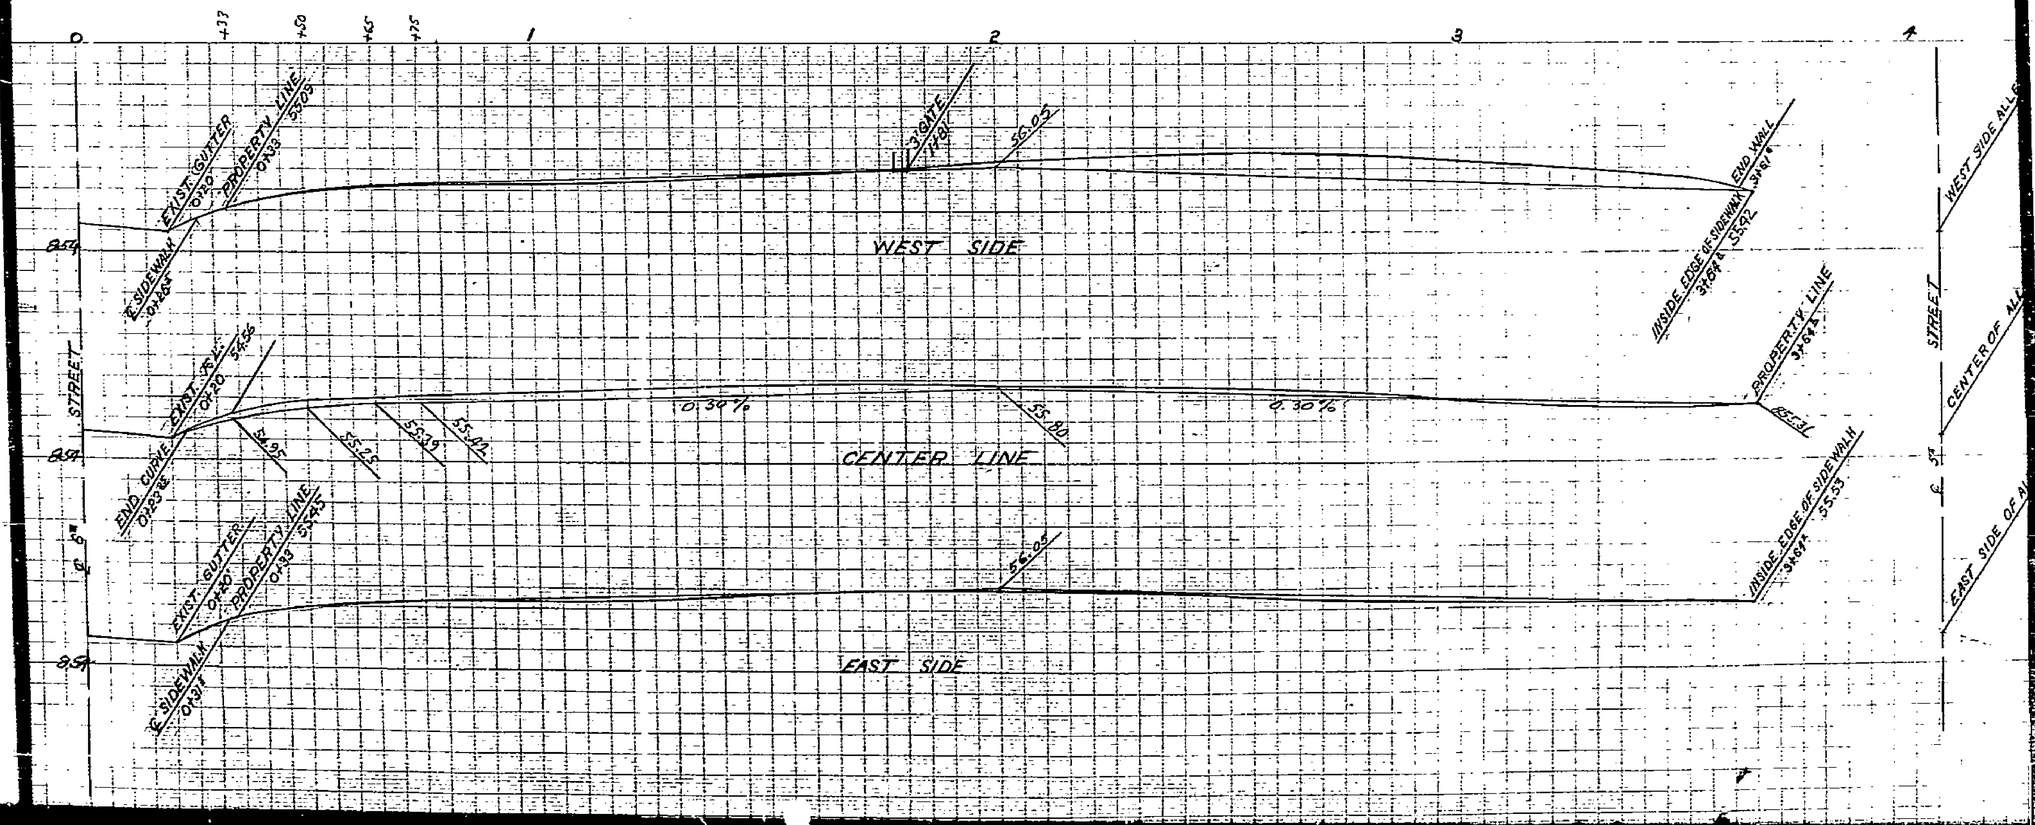
APPROVED M. N. Irvine
CITY ENGINEER