PLAN NO. 1482-A
PLAN & PROFILE SHOWING
PAVING GRADES ON
FREMONT AVENUE
BETWEEN MT. VIEW & JURUPA AVES.
RIVERSIDE - CALIFORNIA

APPROVED: _____
M.H. IRVINE - REG. C.E. # 3011
CITY ENGINEER

Scale 1"=50'

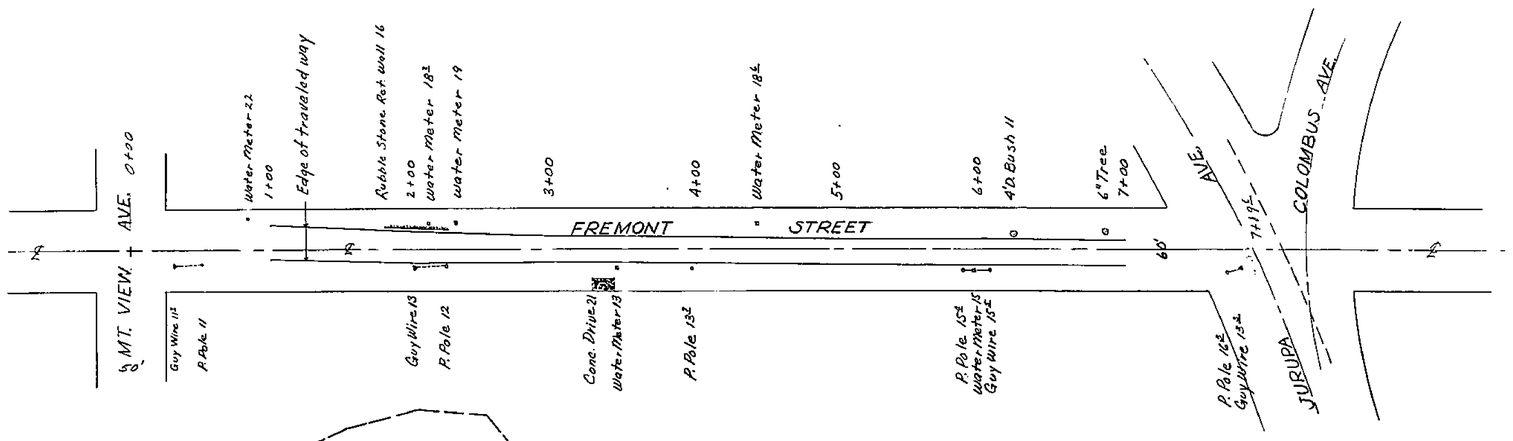

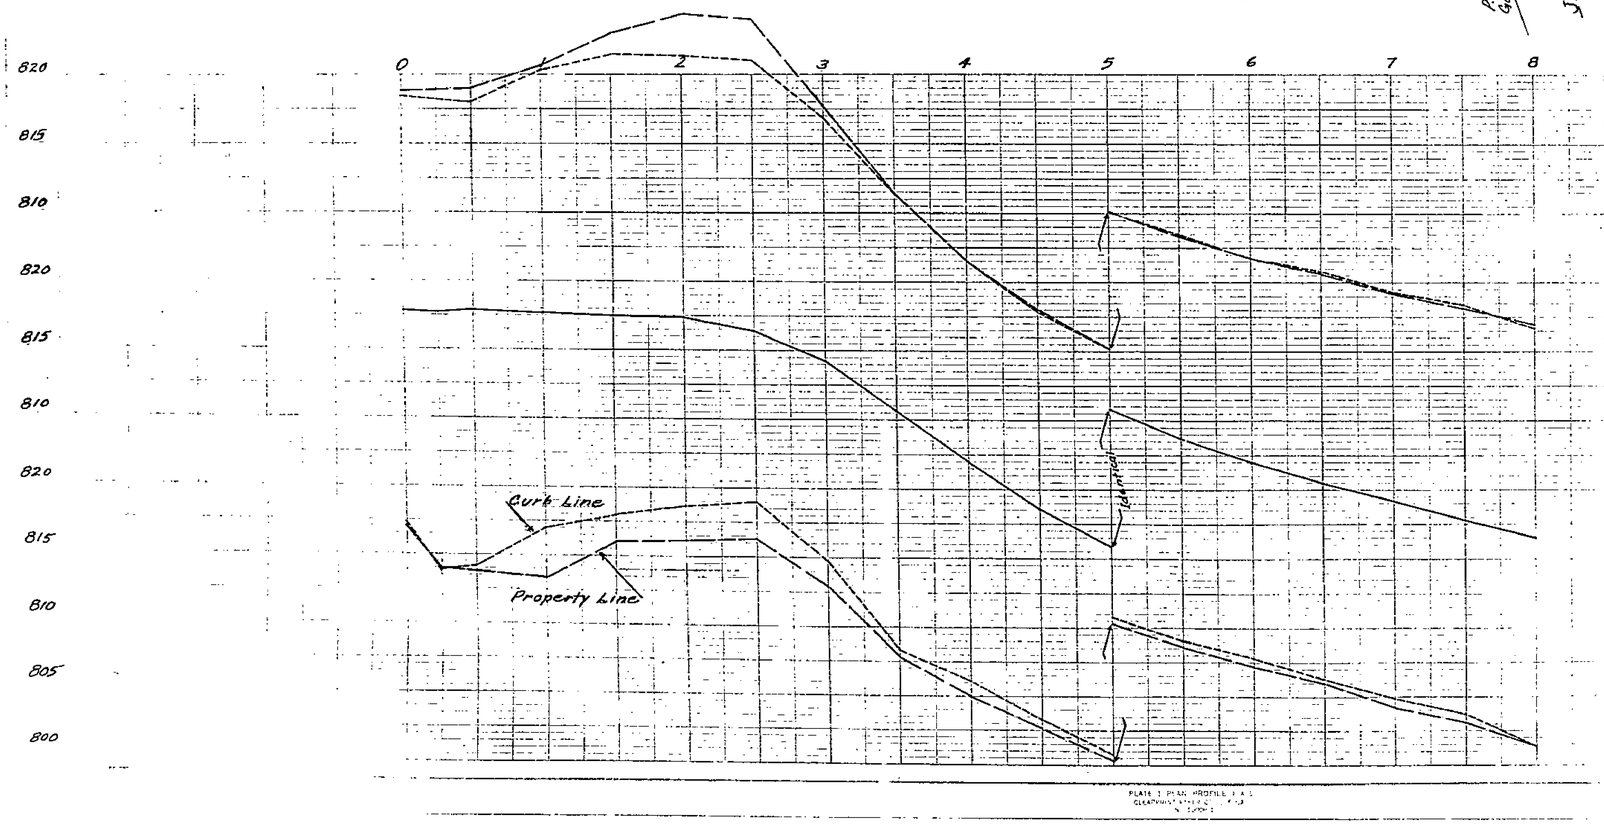

1482A