THIRTEENTH STREET WALNUT ST. TO LOCUST ST.			
Drawing Number	Sheet Number	Total Sheets	Field Book
181-A	1	1	374
Drawn by	Checked by	Approved	
[illegible]			

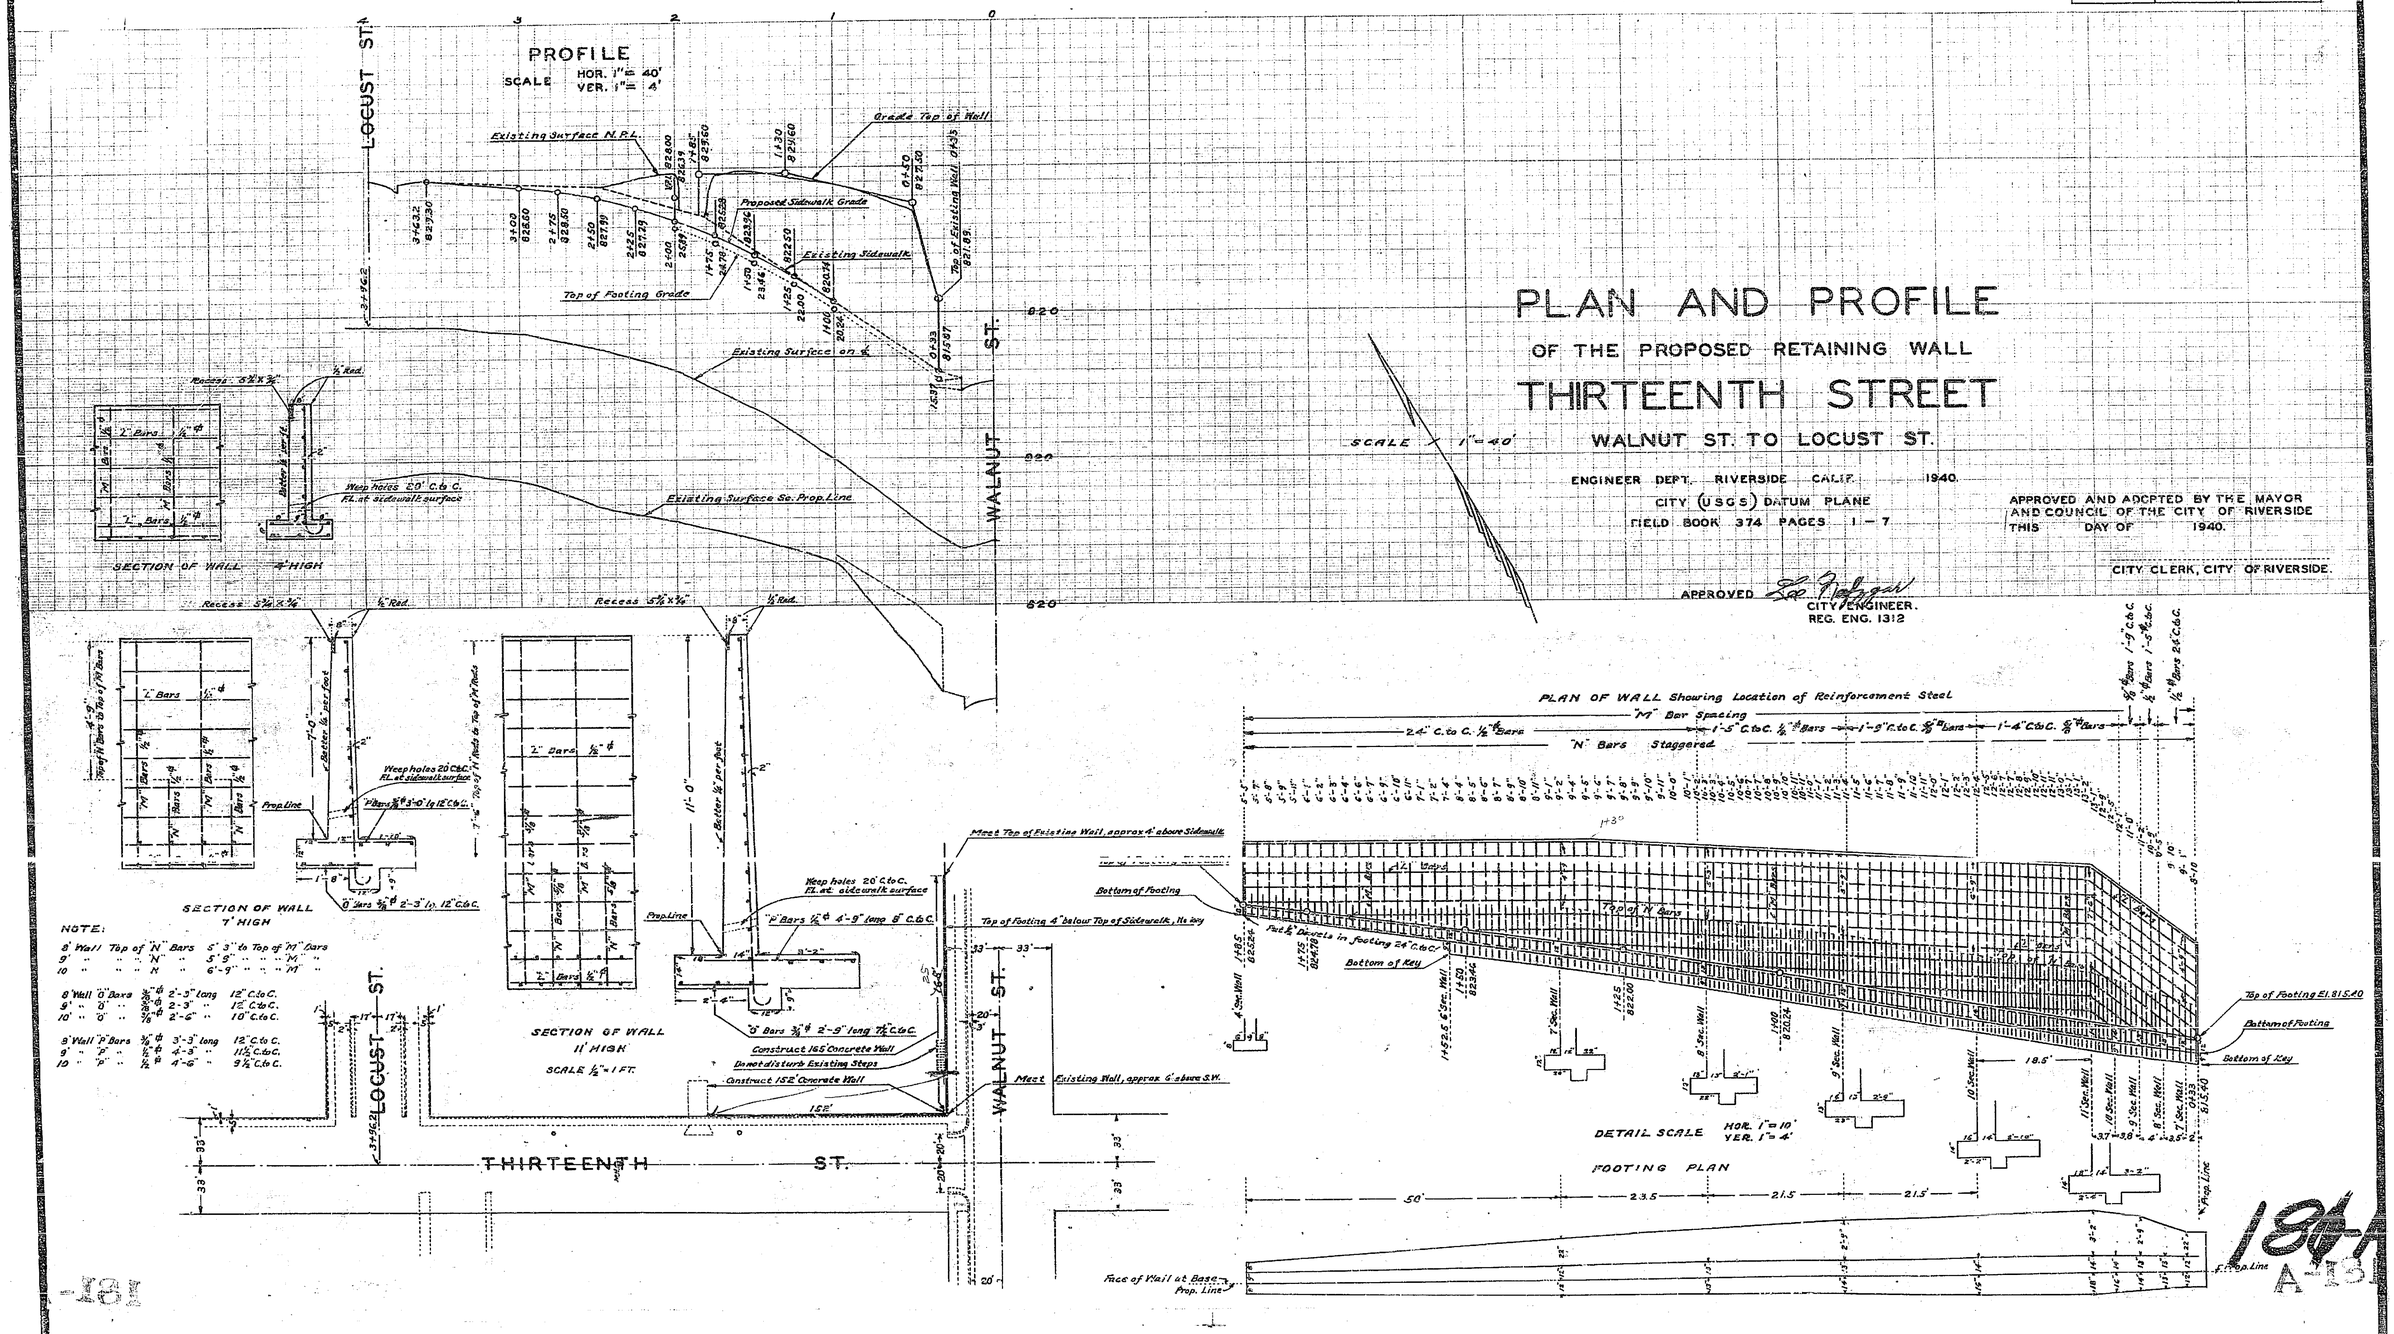

PLAN AND PROFILE

OF THE PROPOSED RETAINING WALL

THIRTEENTH STREET

WALNUT ST. TO LOCUST ST.

ENGINEER DEPT. RIVERSIDE CALIF. 1940.

CITY (USGS) DATUM PLANE

FIELD BOOK 374 PAGES 1 – 7

APPROVED AND ADOPTED BY THE MAYOR AND COUNCIL OF THE CITY OF RIVERSIDE THIS DAY OF 1940.

CITY CLERK, CITY OF RIVERSIDE.

APPROVED [signature]
CITY ENGINEER.
REG. ENG. 1312

NOTE:

8' Wall Top of "N" Bars 5' 3" to Top of "M" Bars
9' " " " "N" " 5' 9" " " "M" "
10' " " " "N" " 6' 9" " " "M" "

8' Wall "O" Bars ⅜" ϕ 2'-3" long 12" C. to C.
9' " "O" " ⅜" ϕ 2'-3" " 12" C. to C.
10' " "O" " ⅜" ϕ 2'-6" " 10" C. to C.

9' Wall "P" Bars ⅜" ϕ 3'-3" long 12" C. to C.
9' " "P" " ½" ϕ 4'-3" " 11½" C. to C.
10' " "P" " ½" ϕ 4'-6" " 9½" C. to C.

181-A