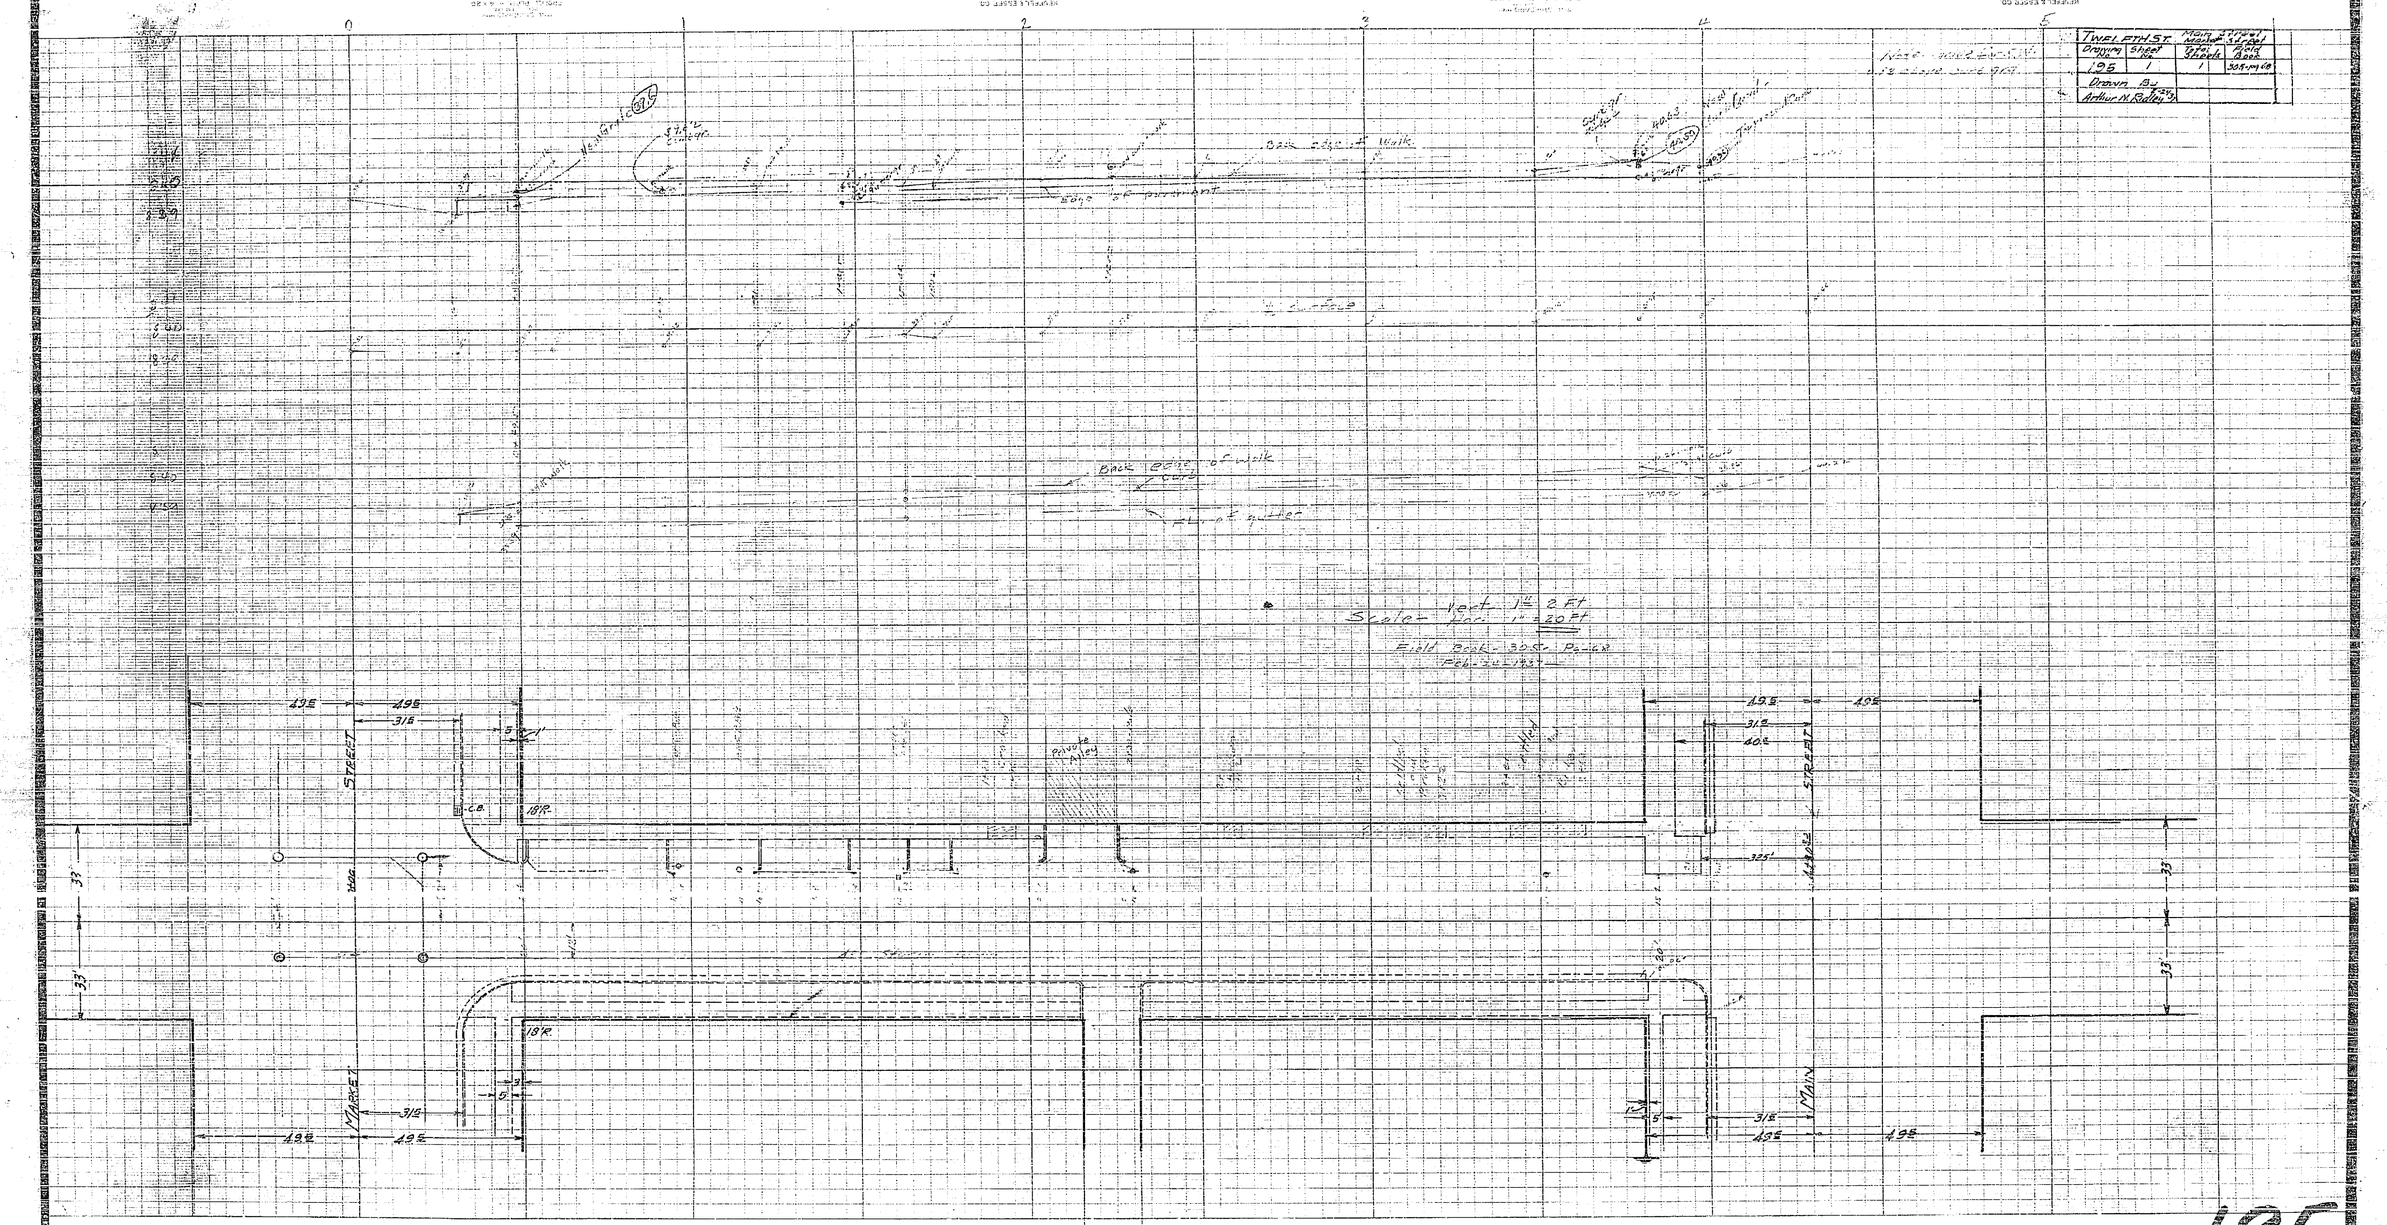

TWELFTH ST.
Main Street
Market Street
Drawing No.
Sheet No.
Total Sheets
Field Book
195
1
1
305-pg 68
Drawn By
Arthur N. Ridley
Back edge of walk
Edge of pavement
Back edge of walk
Curb
Flow of gutter
Scale - Vert. 1" = 2 Ft
Hor. 1" = 20 Ft
Field Book - 305 - Pg - 68
Feb - 24 - 1937
Private Alley
STREET
MARKET
MAIN
STREET
18'R.
18'R.
49.5
31.5
40.5
33'

195