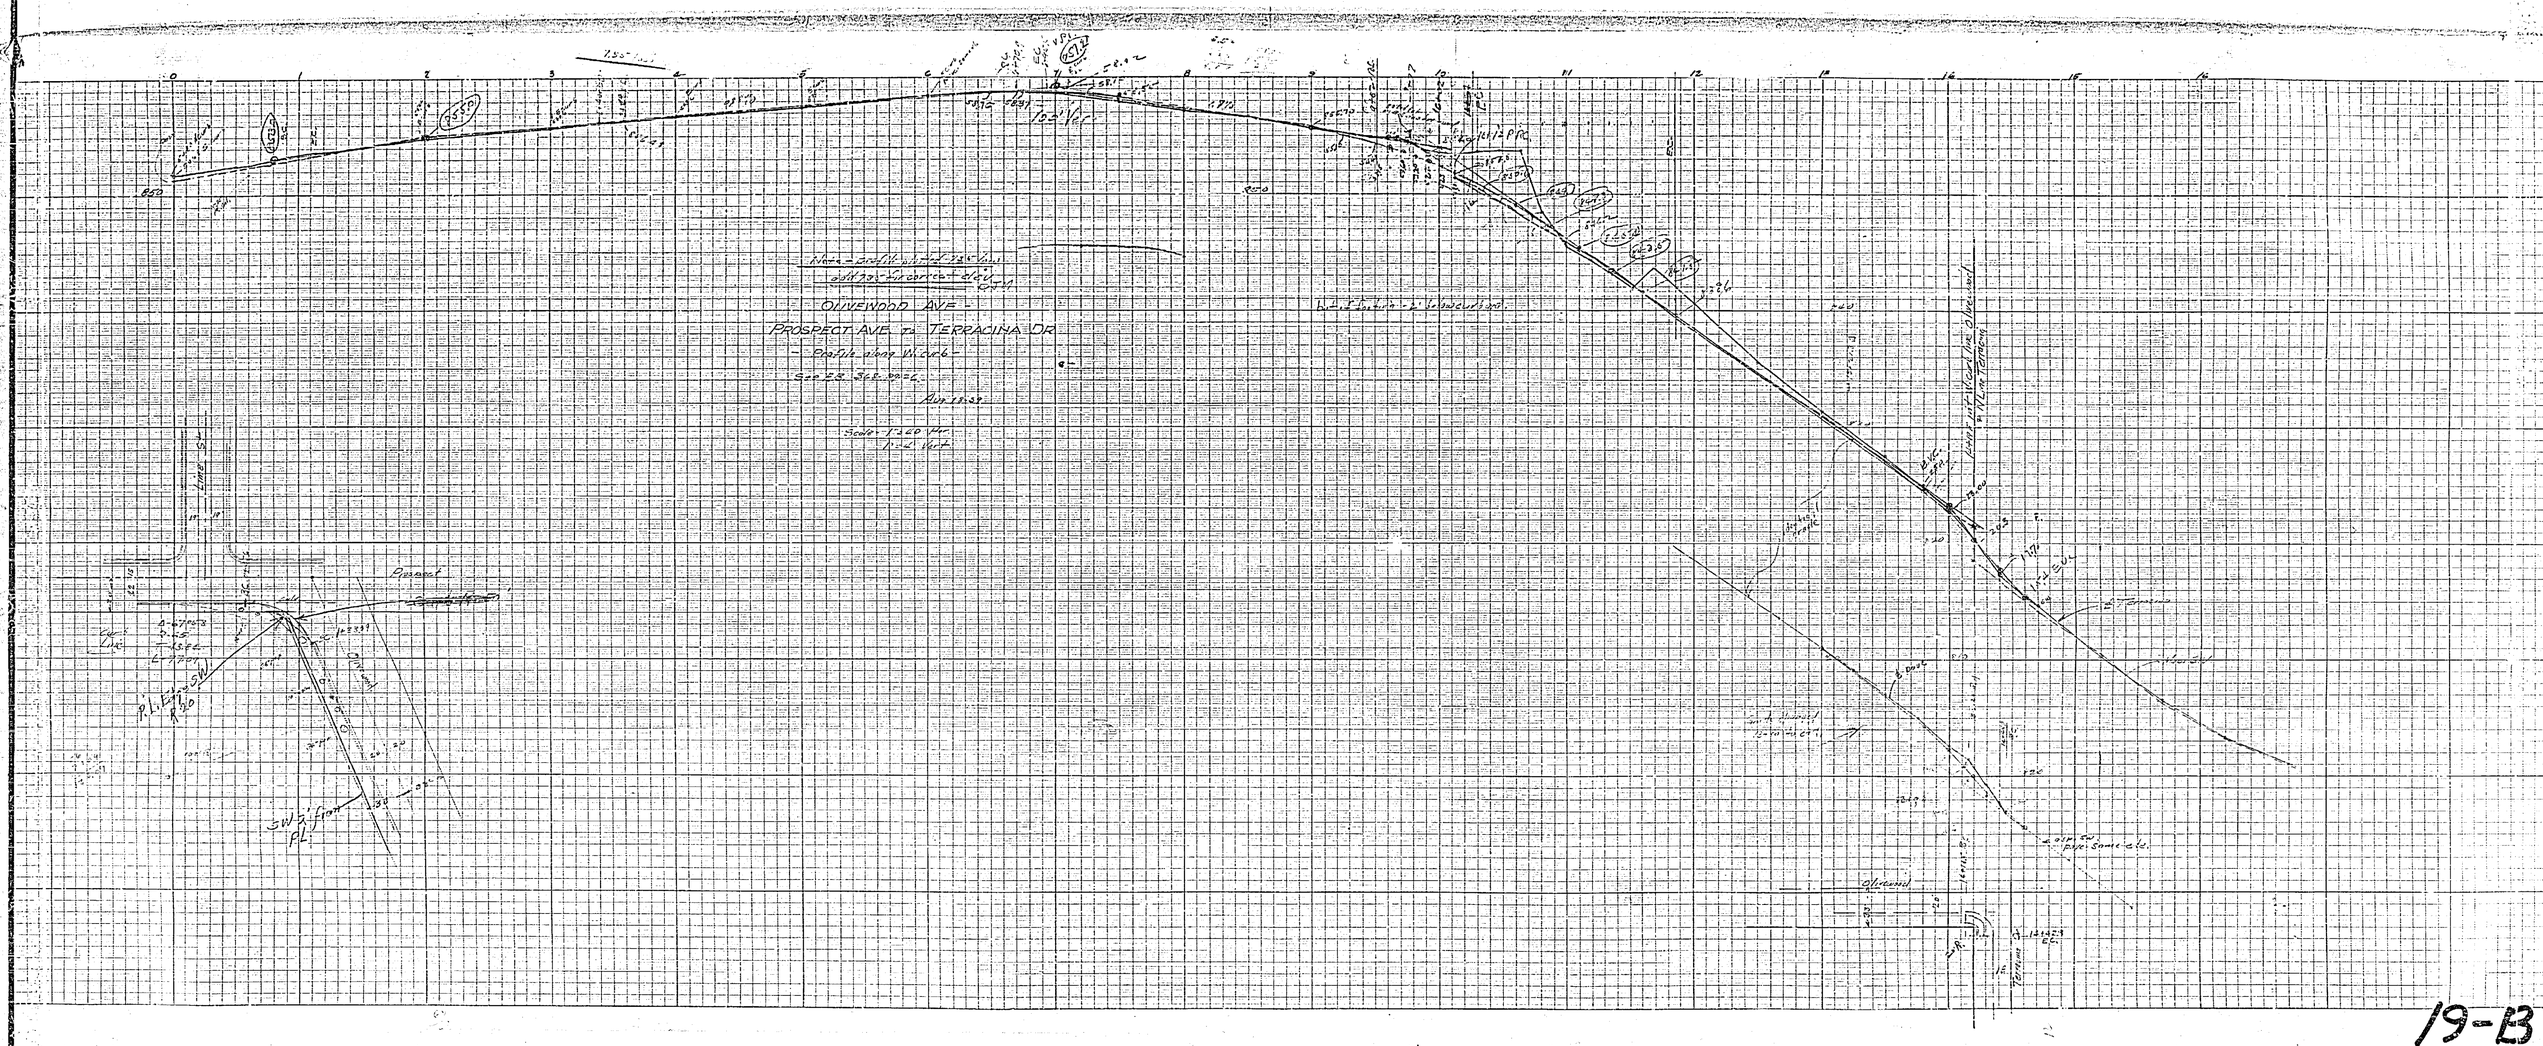
OLIVEWOOD AVE
PROSPECT AVE to TERRACINA DR
Profile along W. curb
Scale 1" = 60 Hor.
1" = 6 Vert.
Prospect
Olivewood
Terracina
Olivewood

19-B