GRADE MAP

SHOWING PROPOSED FINISHED PAVEMENT GRADES AT INTERSECTION OF JURUPA AVE. AND OLIVEWOOD AVE.

ENGINEERING DEPT. – CITY OF RIVERSIDE SEPT. 1933

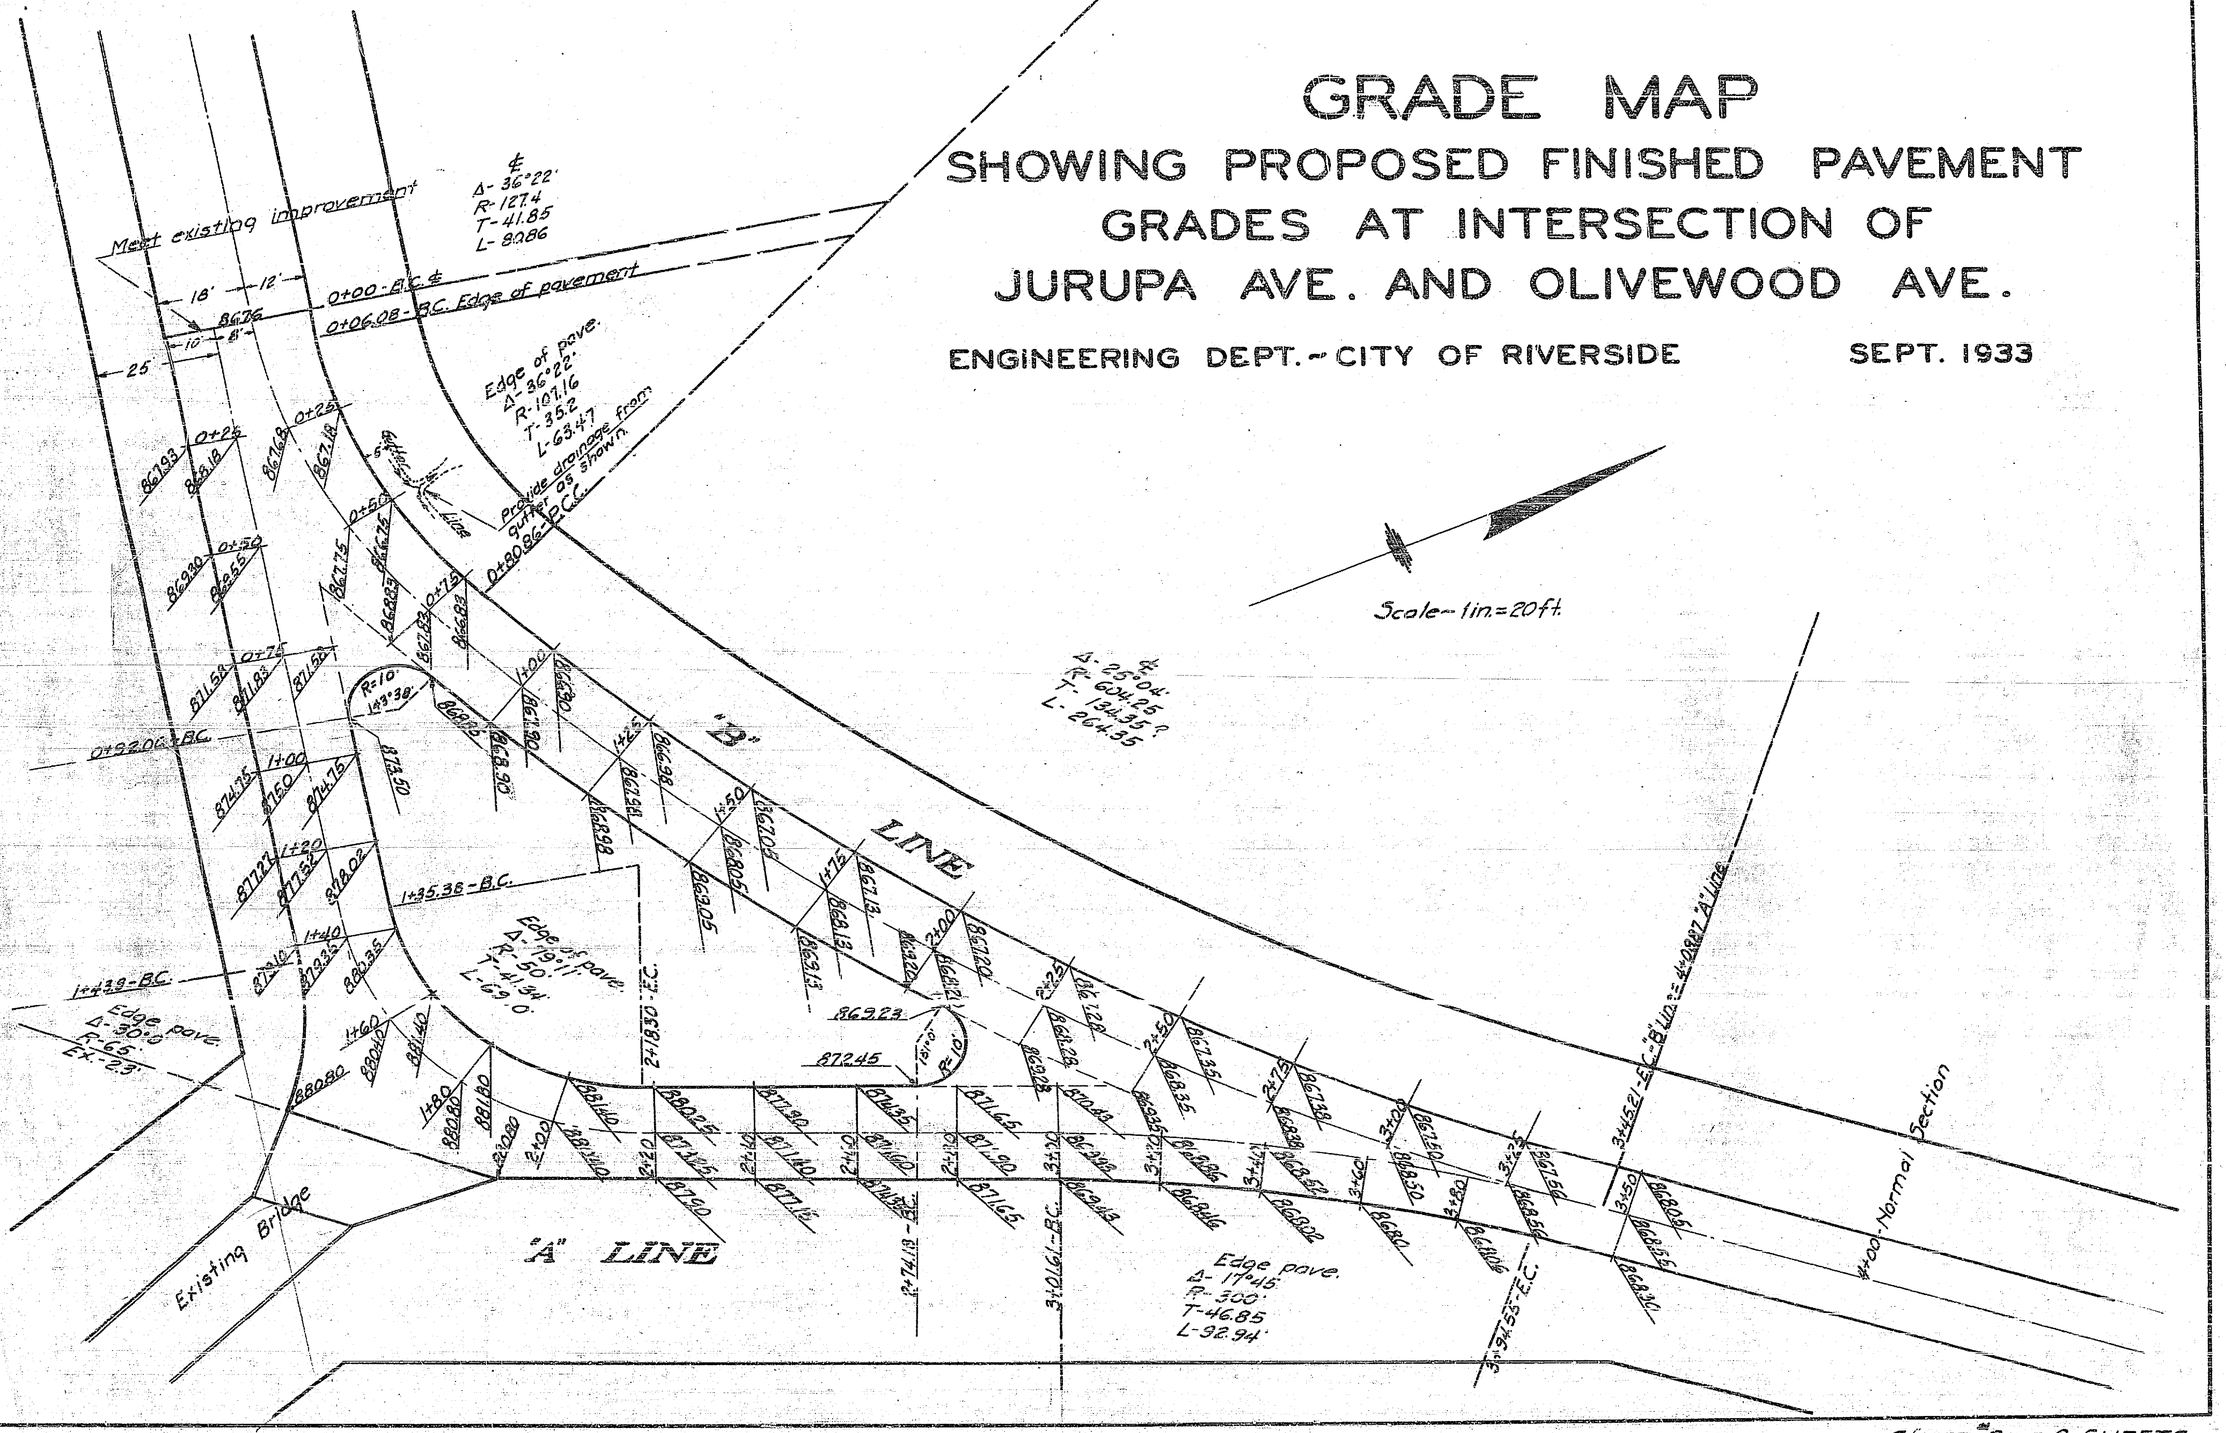

SHEET 2 OF 2 SHEETS

202-A