MAP OF DRAINAGE DISTRICT
BETWEEN
HARRISON ST. AND CITY LIMITS

ENGINEERING DEPT. — CITY OF RIVERSIDE FEBRUARY 1933

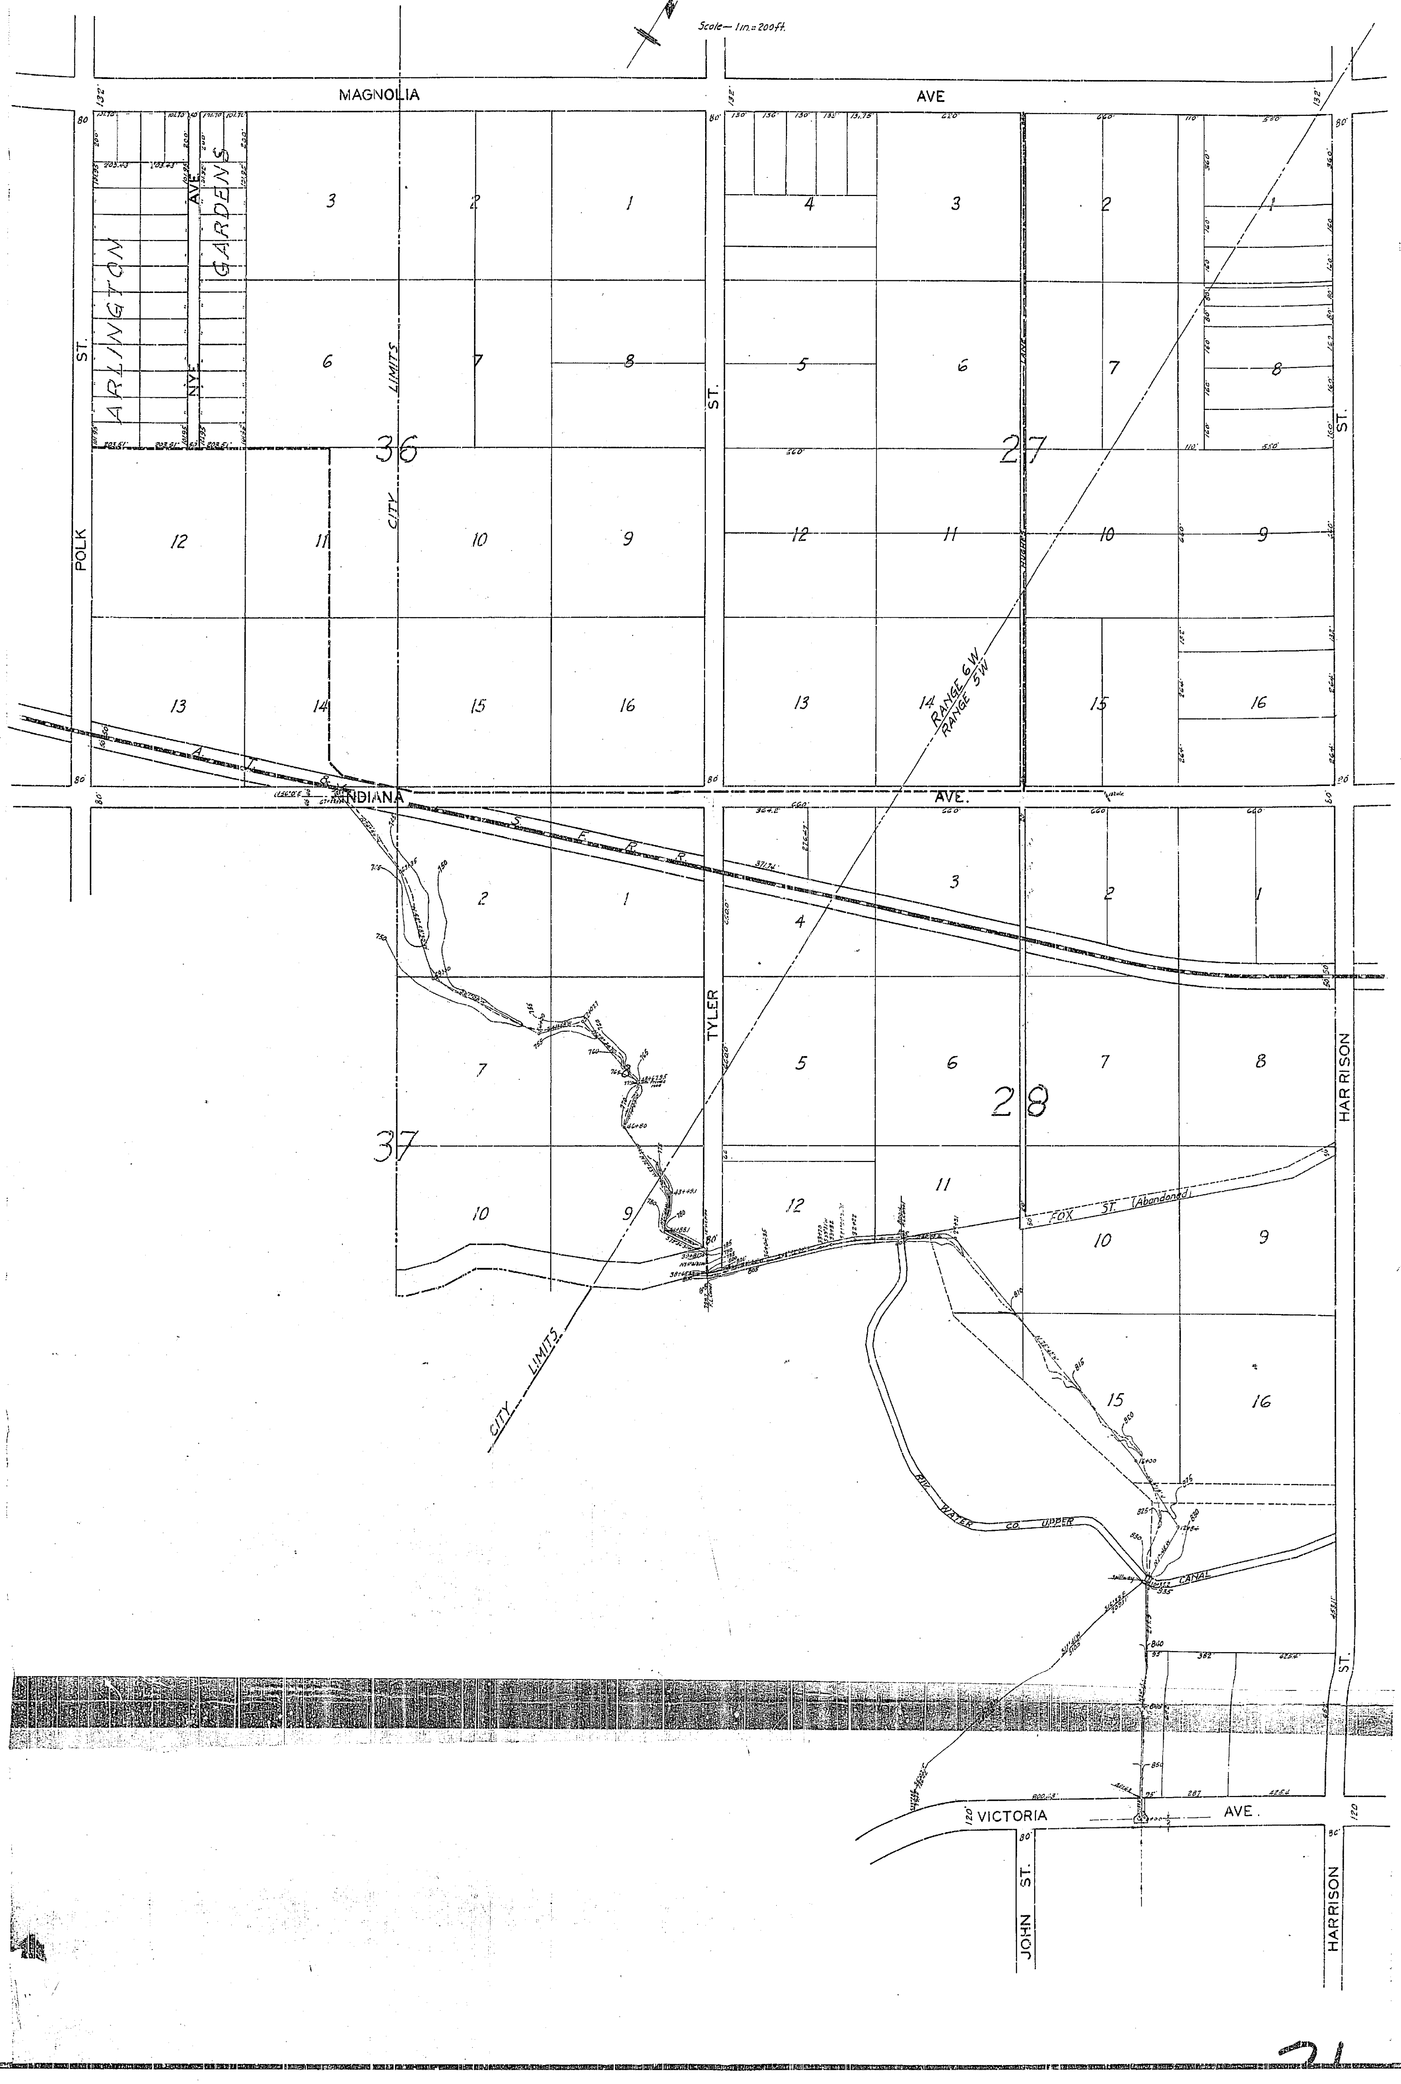

21