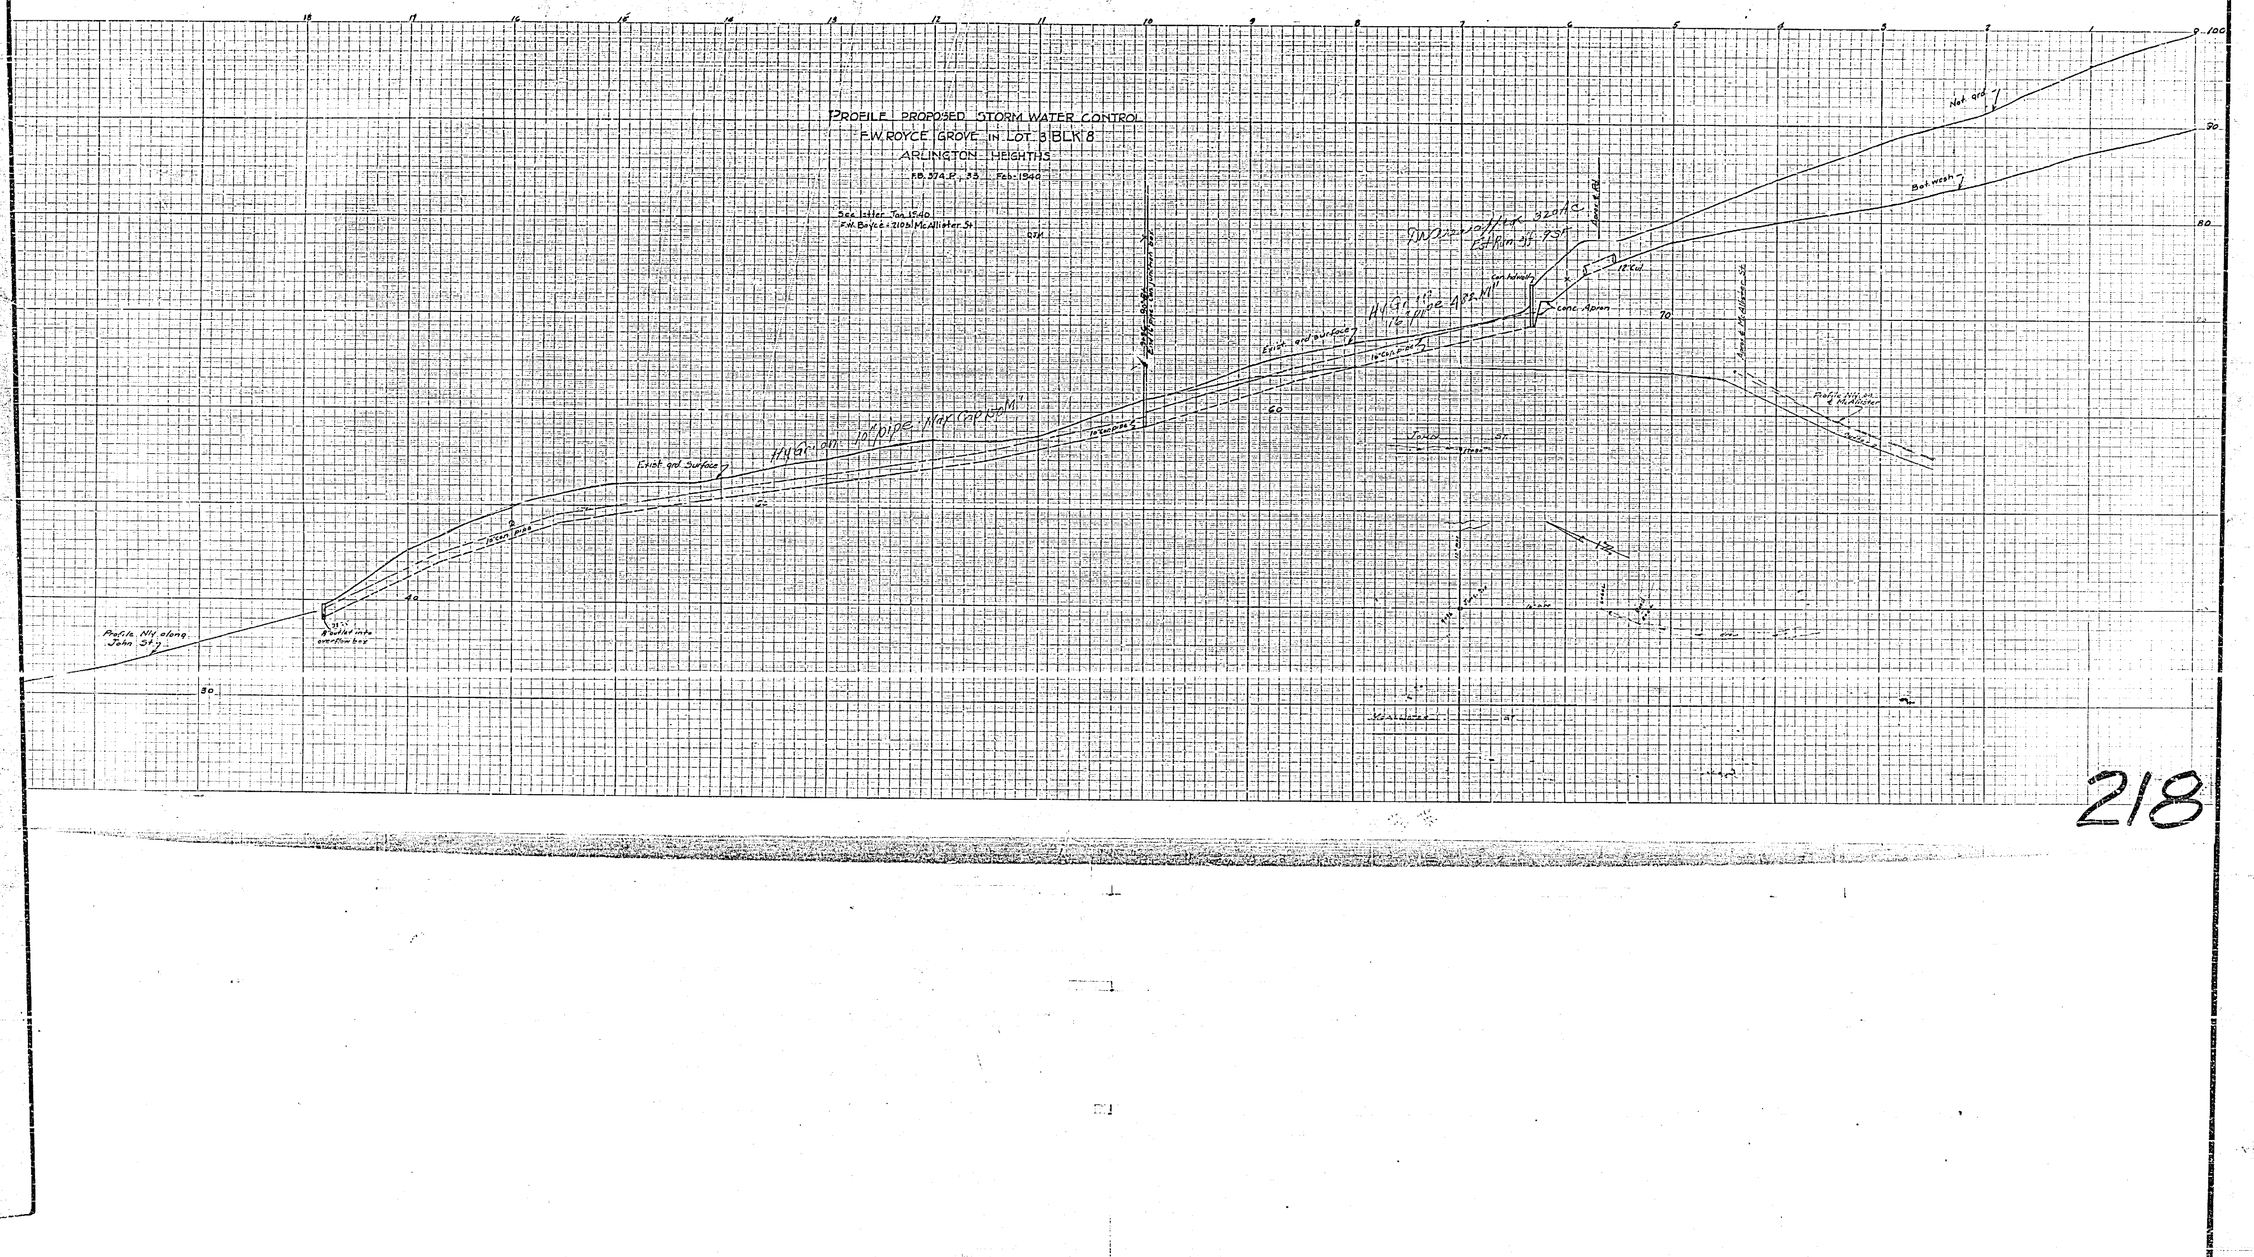
PROFILE PROPOSED STORM WATER CONTROL
F.W. ROYCE GROVE IN LOT 3 BLK 8
ARLINGTON HEIGHTS
F.B. 574 P. 35 Feb. 1940
See Letter Jan 1940
F.W. Royce 2101 McAllister St
Exist. ground surface
Hydraulic grade line
15" Cor. pipe
Exist. ground surface
Hydraulic grade line
18" Cor. pipe
Profile N'ly along John St.
Bubbler into overflow box
Not grd.
Bed rock
Exist. ground surface
Hydraulic grade line
18" Cor. pipe
Conc. Apron
Exist. ground surface
Hydraulic grade line
Exist. ground surface
Hydraulic grade line
Exist. ground surface
Hydraulic grade line