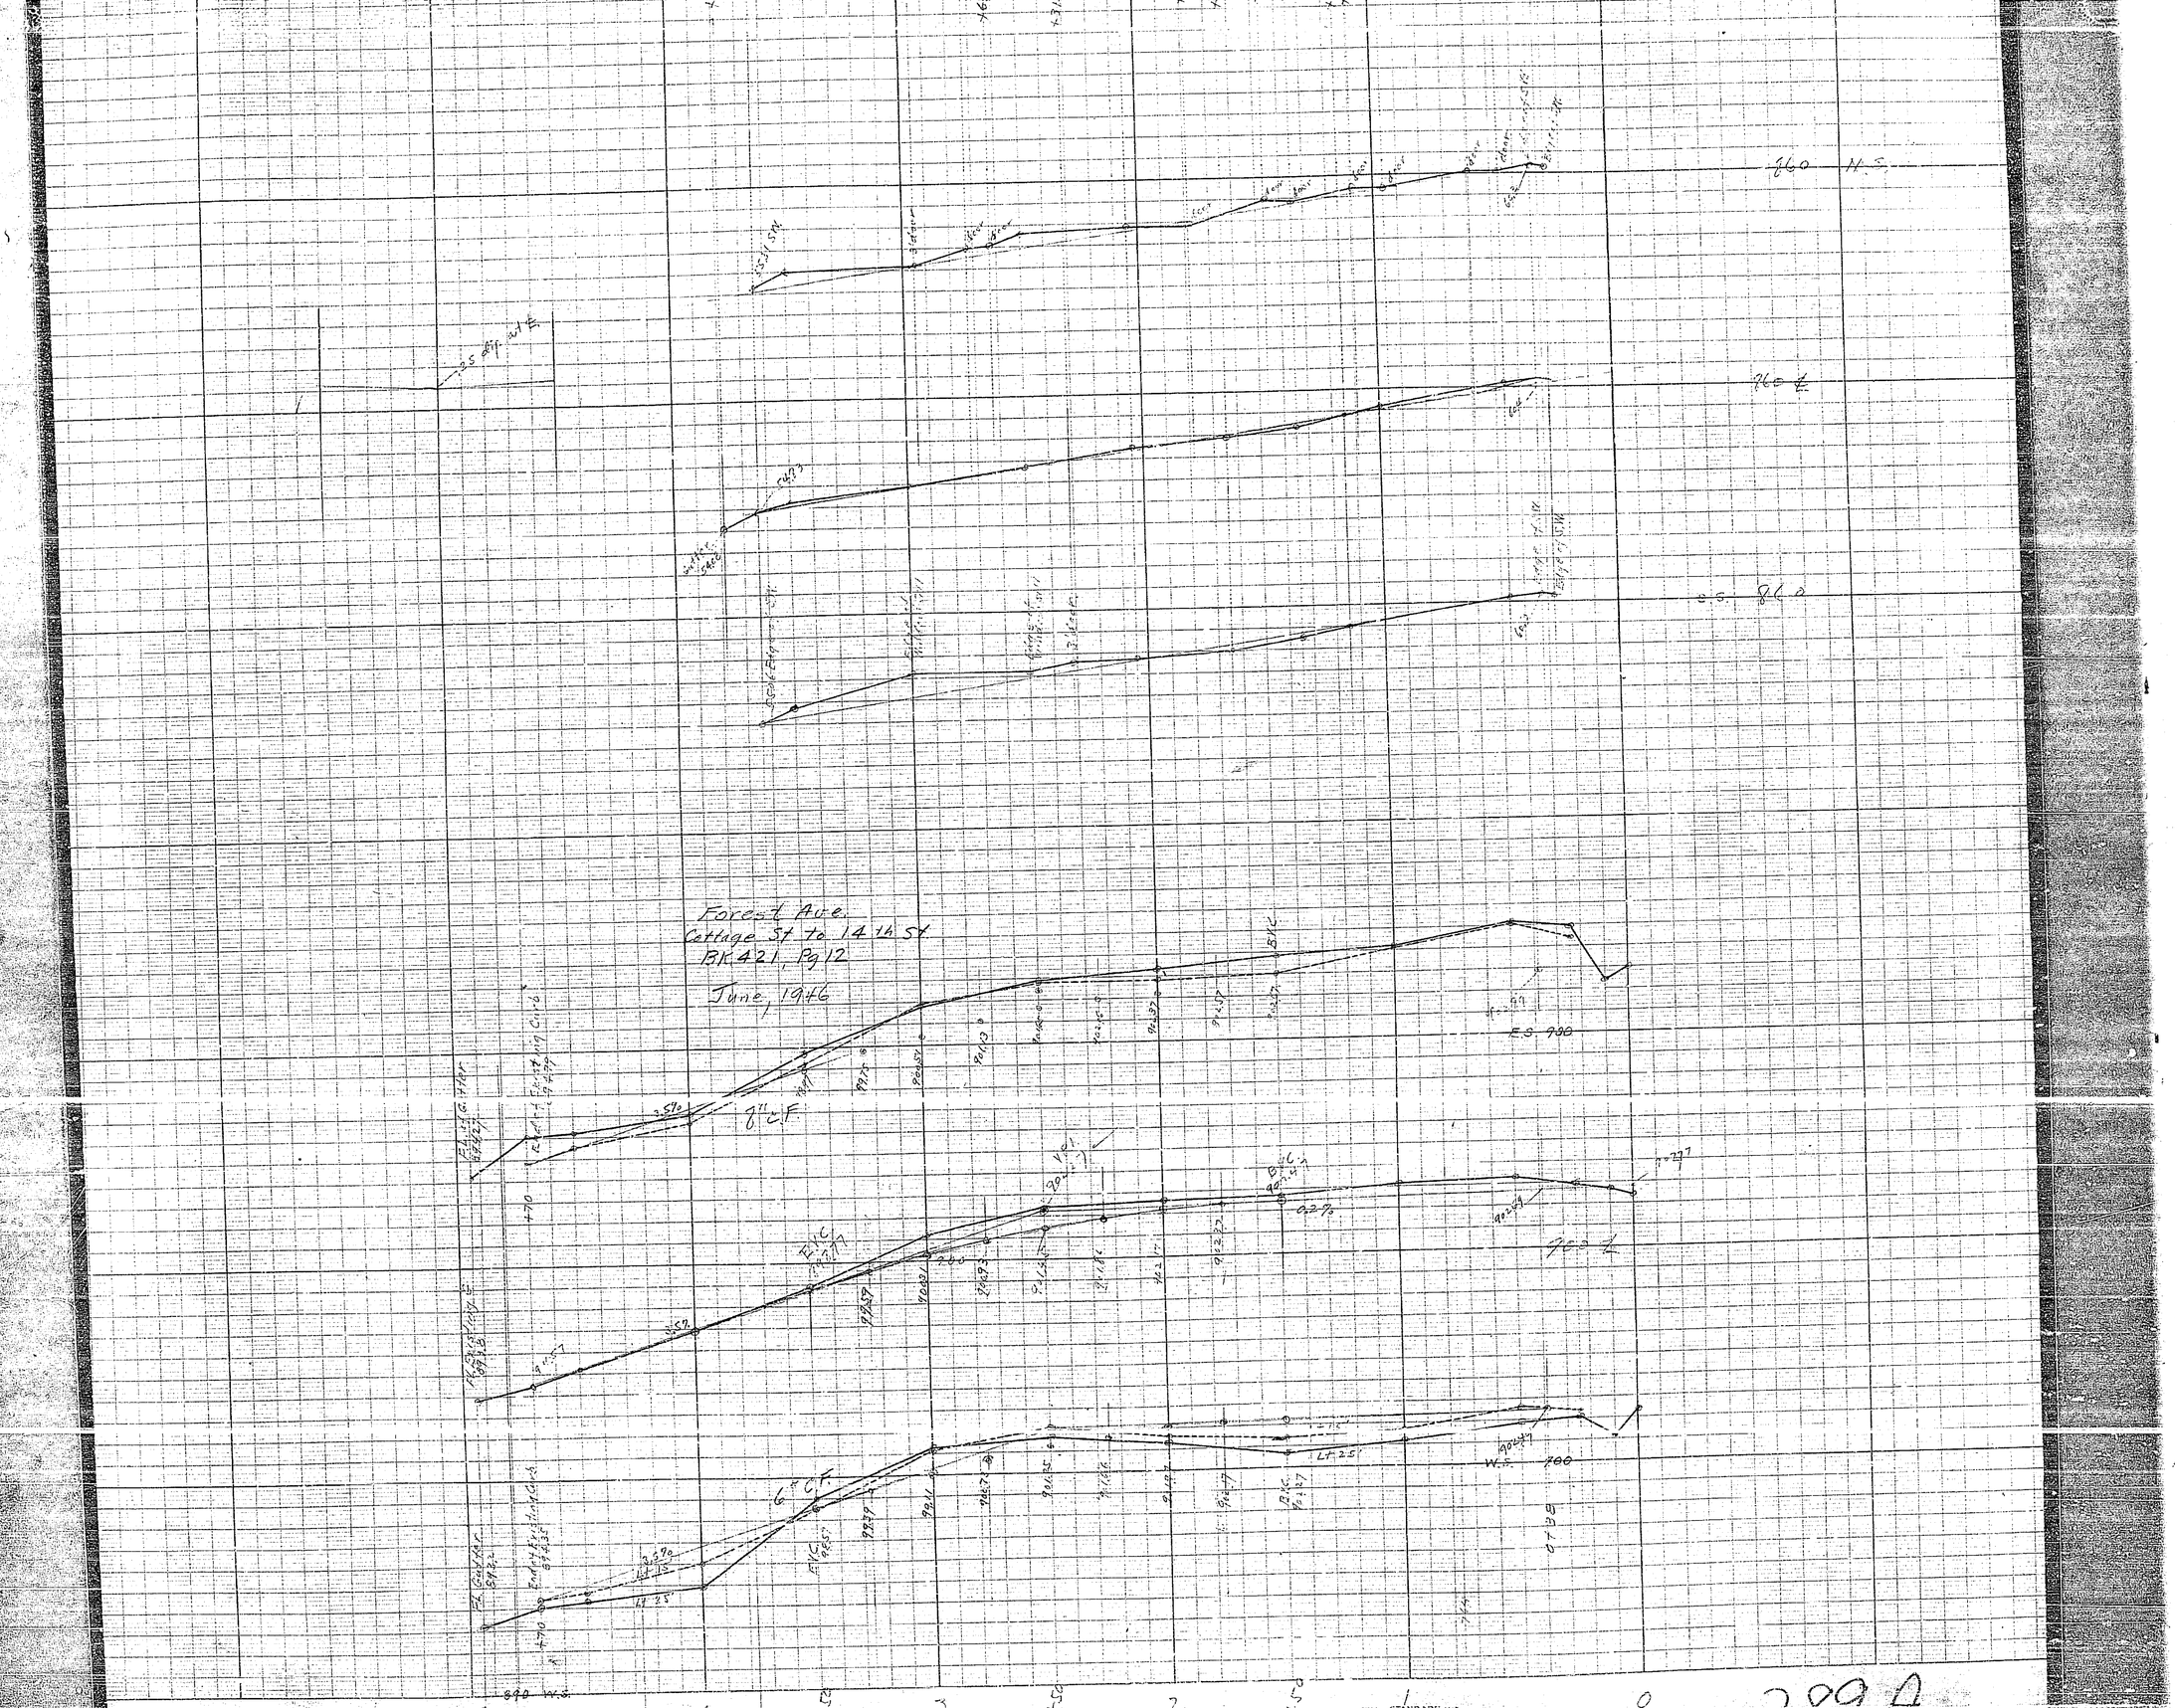Forest Ave.
Cottage St to 14 16 St
BK 421, Pg 12
June, 1946