EVEREST AVENUE MAGNOLIA AVE. TO GARFIELD AVE.			
Drawing Number	Sheet Number	Total Sheets	Field Book
295	1	1	382
Drawn by	Checked	Approved	
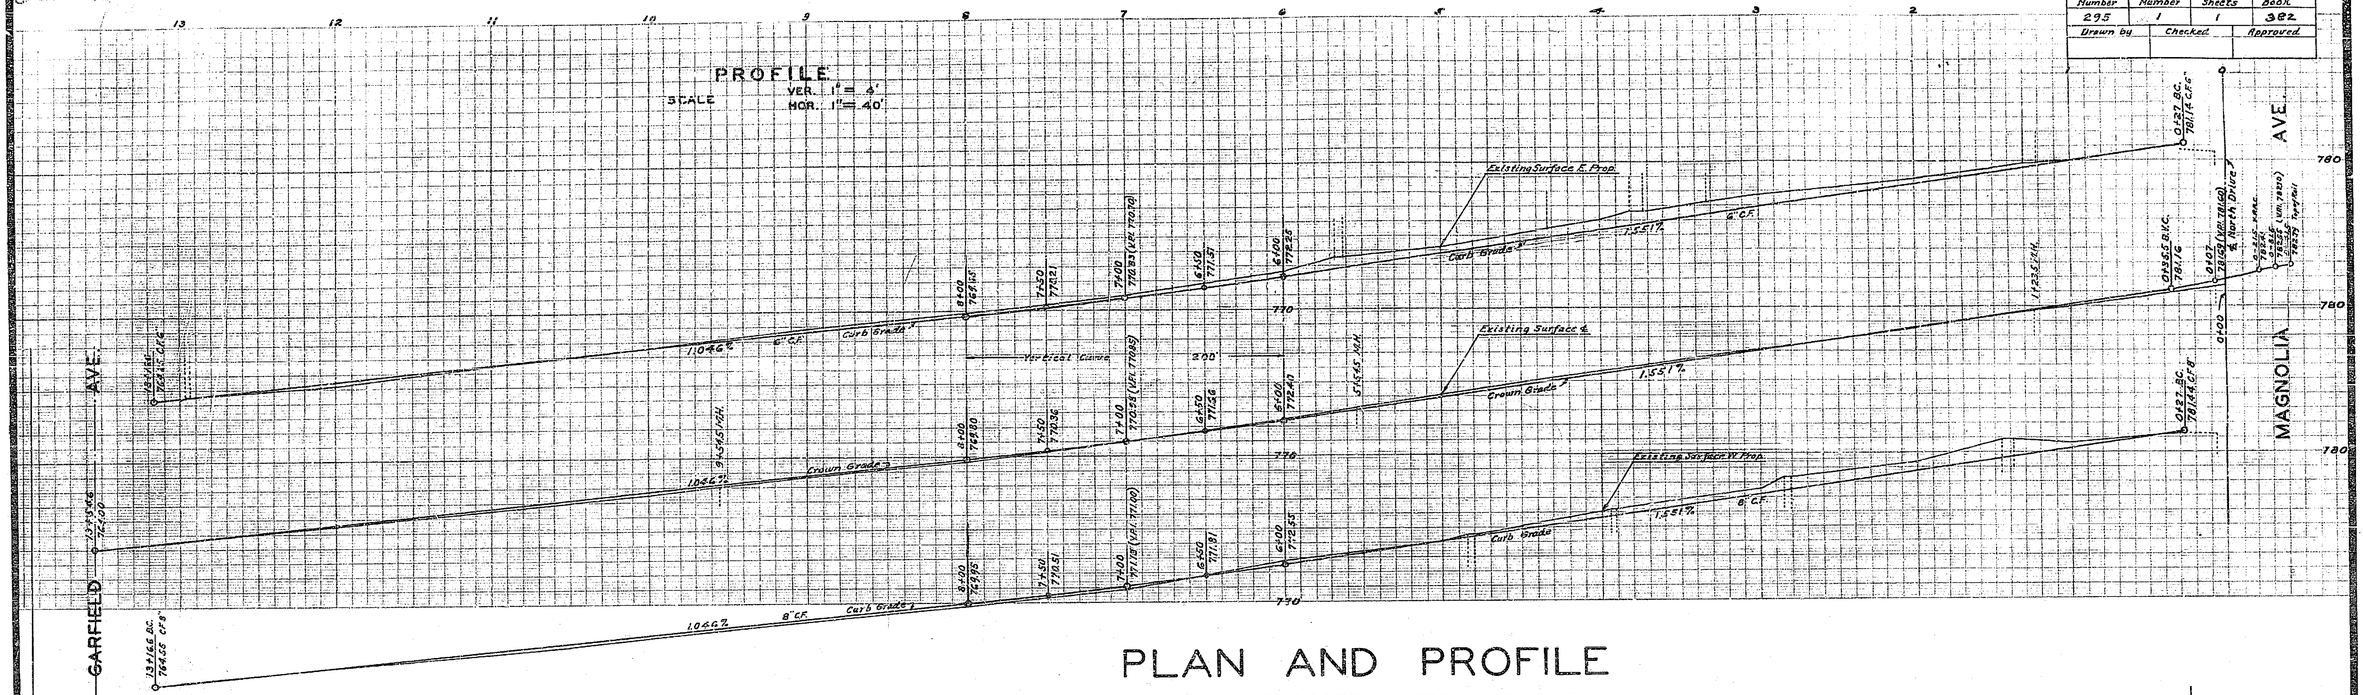
PROFILE
SCALE VER. 1" = 4'
HOR. 1" = 40'