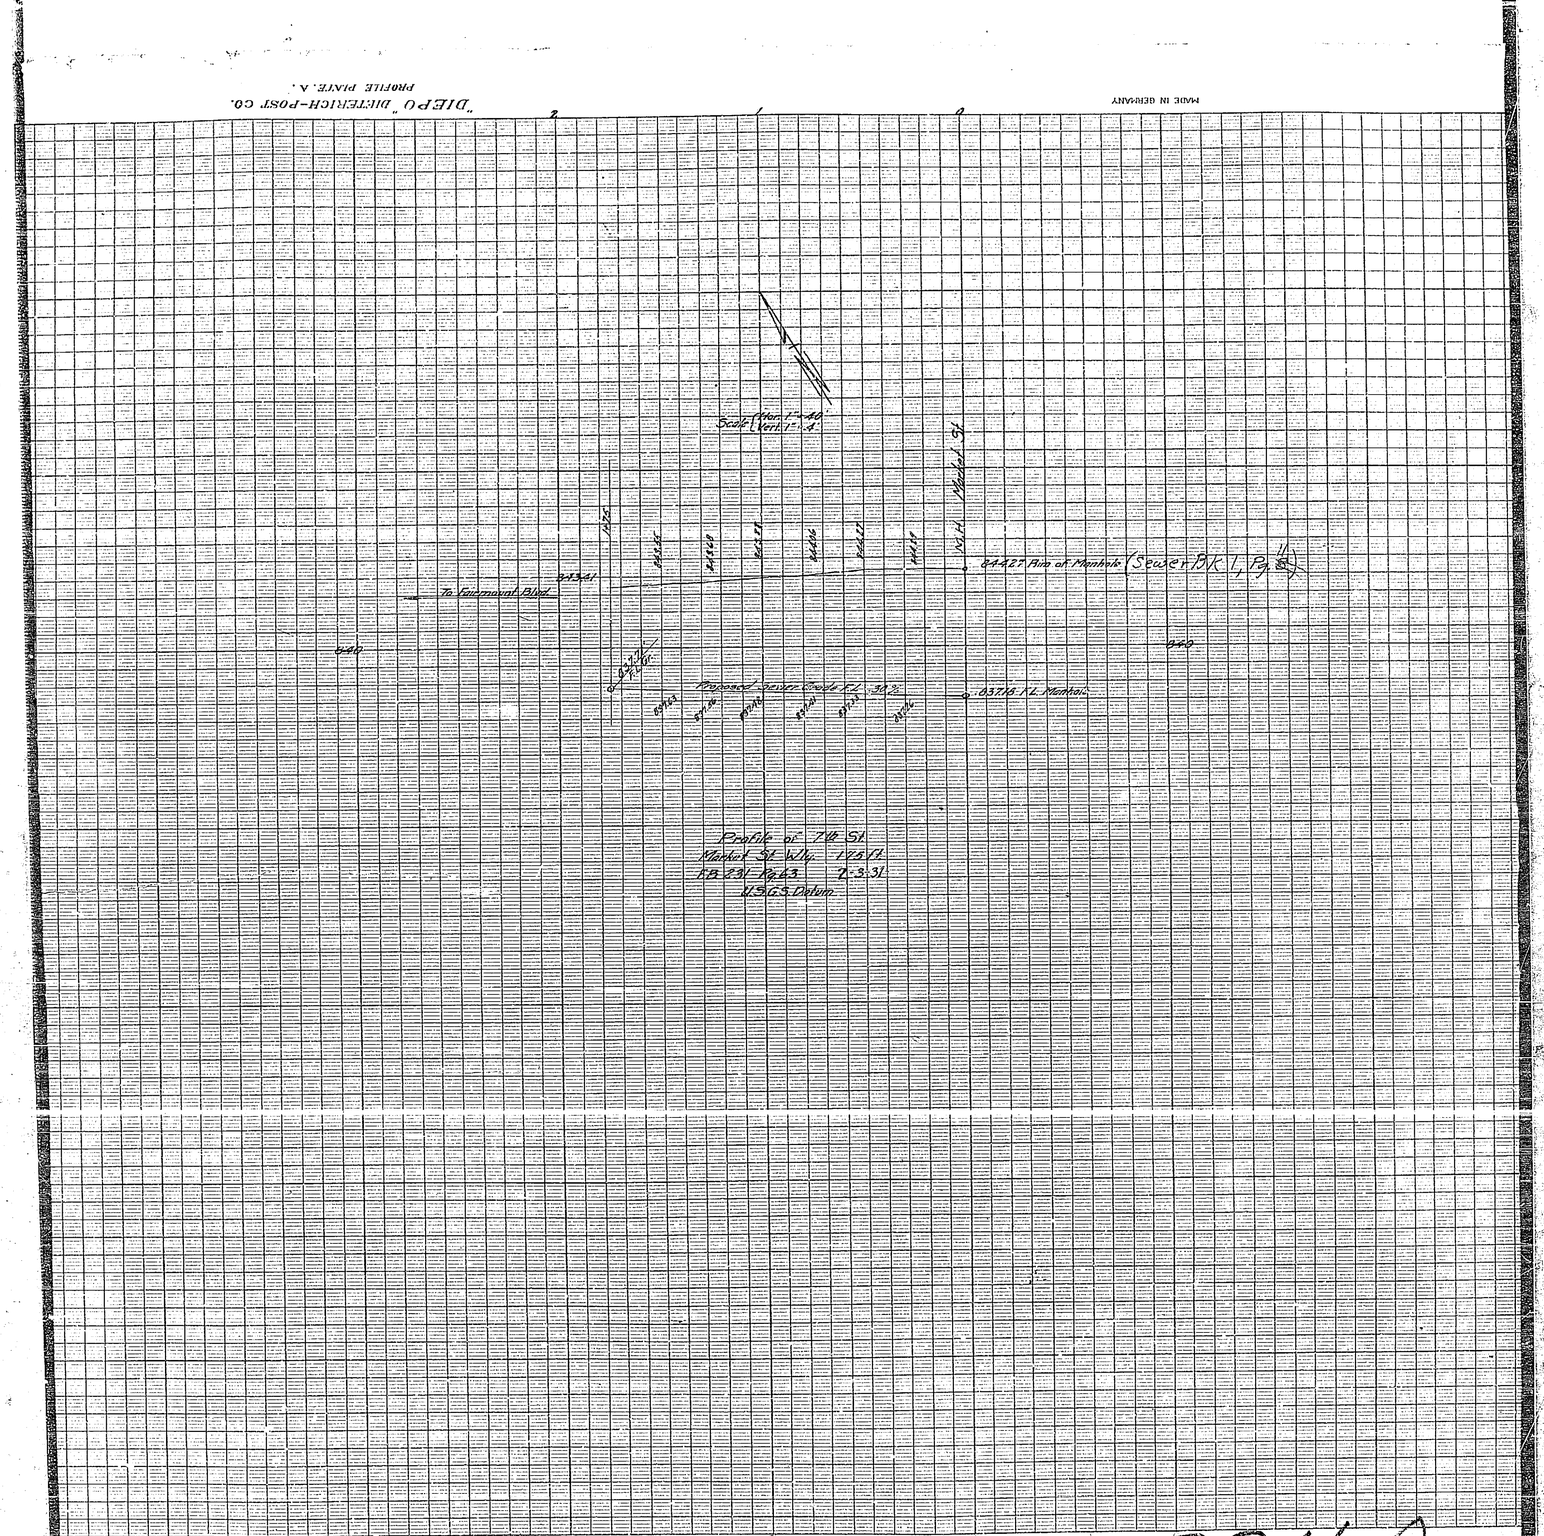
"DIEPO" DIETERICH-POST CO.
PROFILE PLATE. A.
MADE IN GERMANY
Scale Hor. 1" = 40'
Vert. 1" = 4'
Market St.
To Fairmount Blvd.
844.27 Rim of Manhole (Sewer Bk. 1, Pg. 11)
Proposed Sewer Grade F.L. 30%
037.18 F.L. Manhole
Profile of 7th St.
Market St. Wly. 175 ft.
F.B. 231 Pg. 63 7-3-31
U.S.G.S. Datum

324 A